


P:\B202020313 Rella Blvd_Dwg\Rev 1\RELLA BLVD Plan Space.dwg 7/17/2025 10:54:49 AM Polaris.Sasha

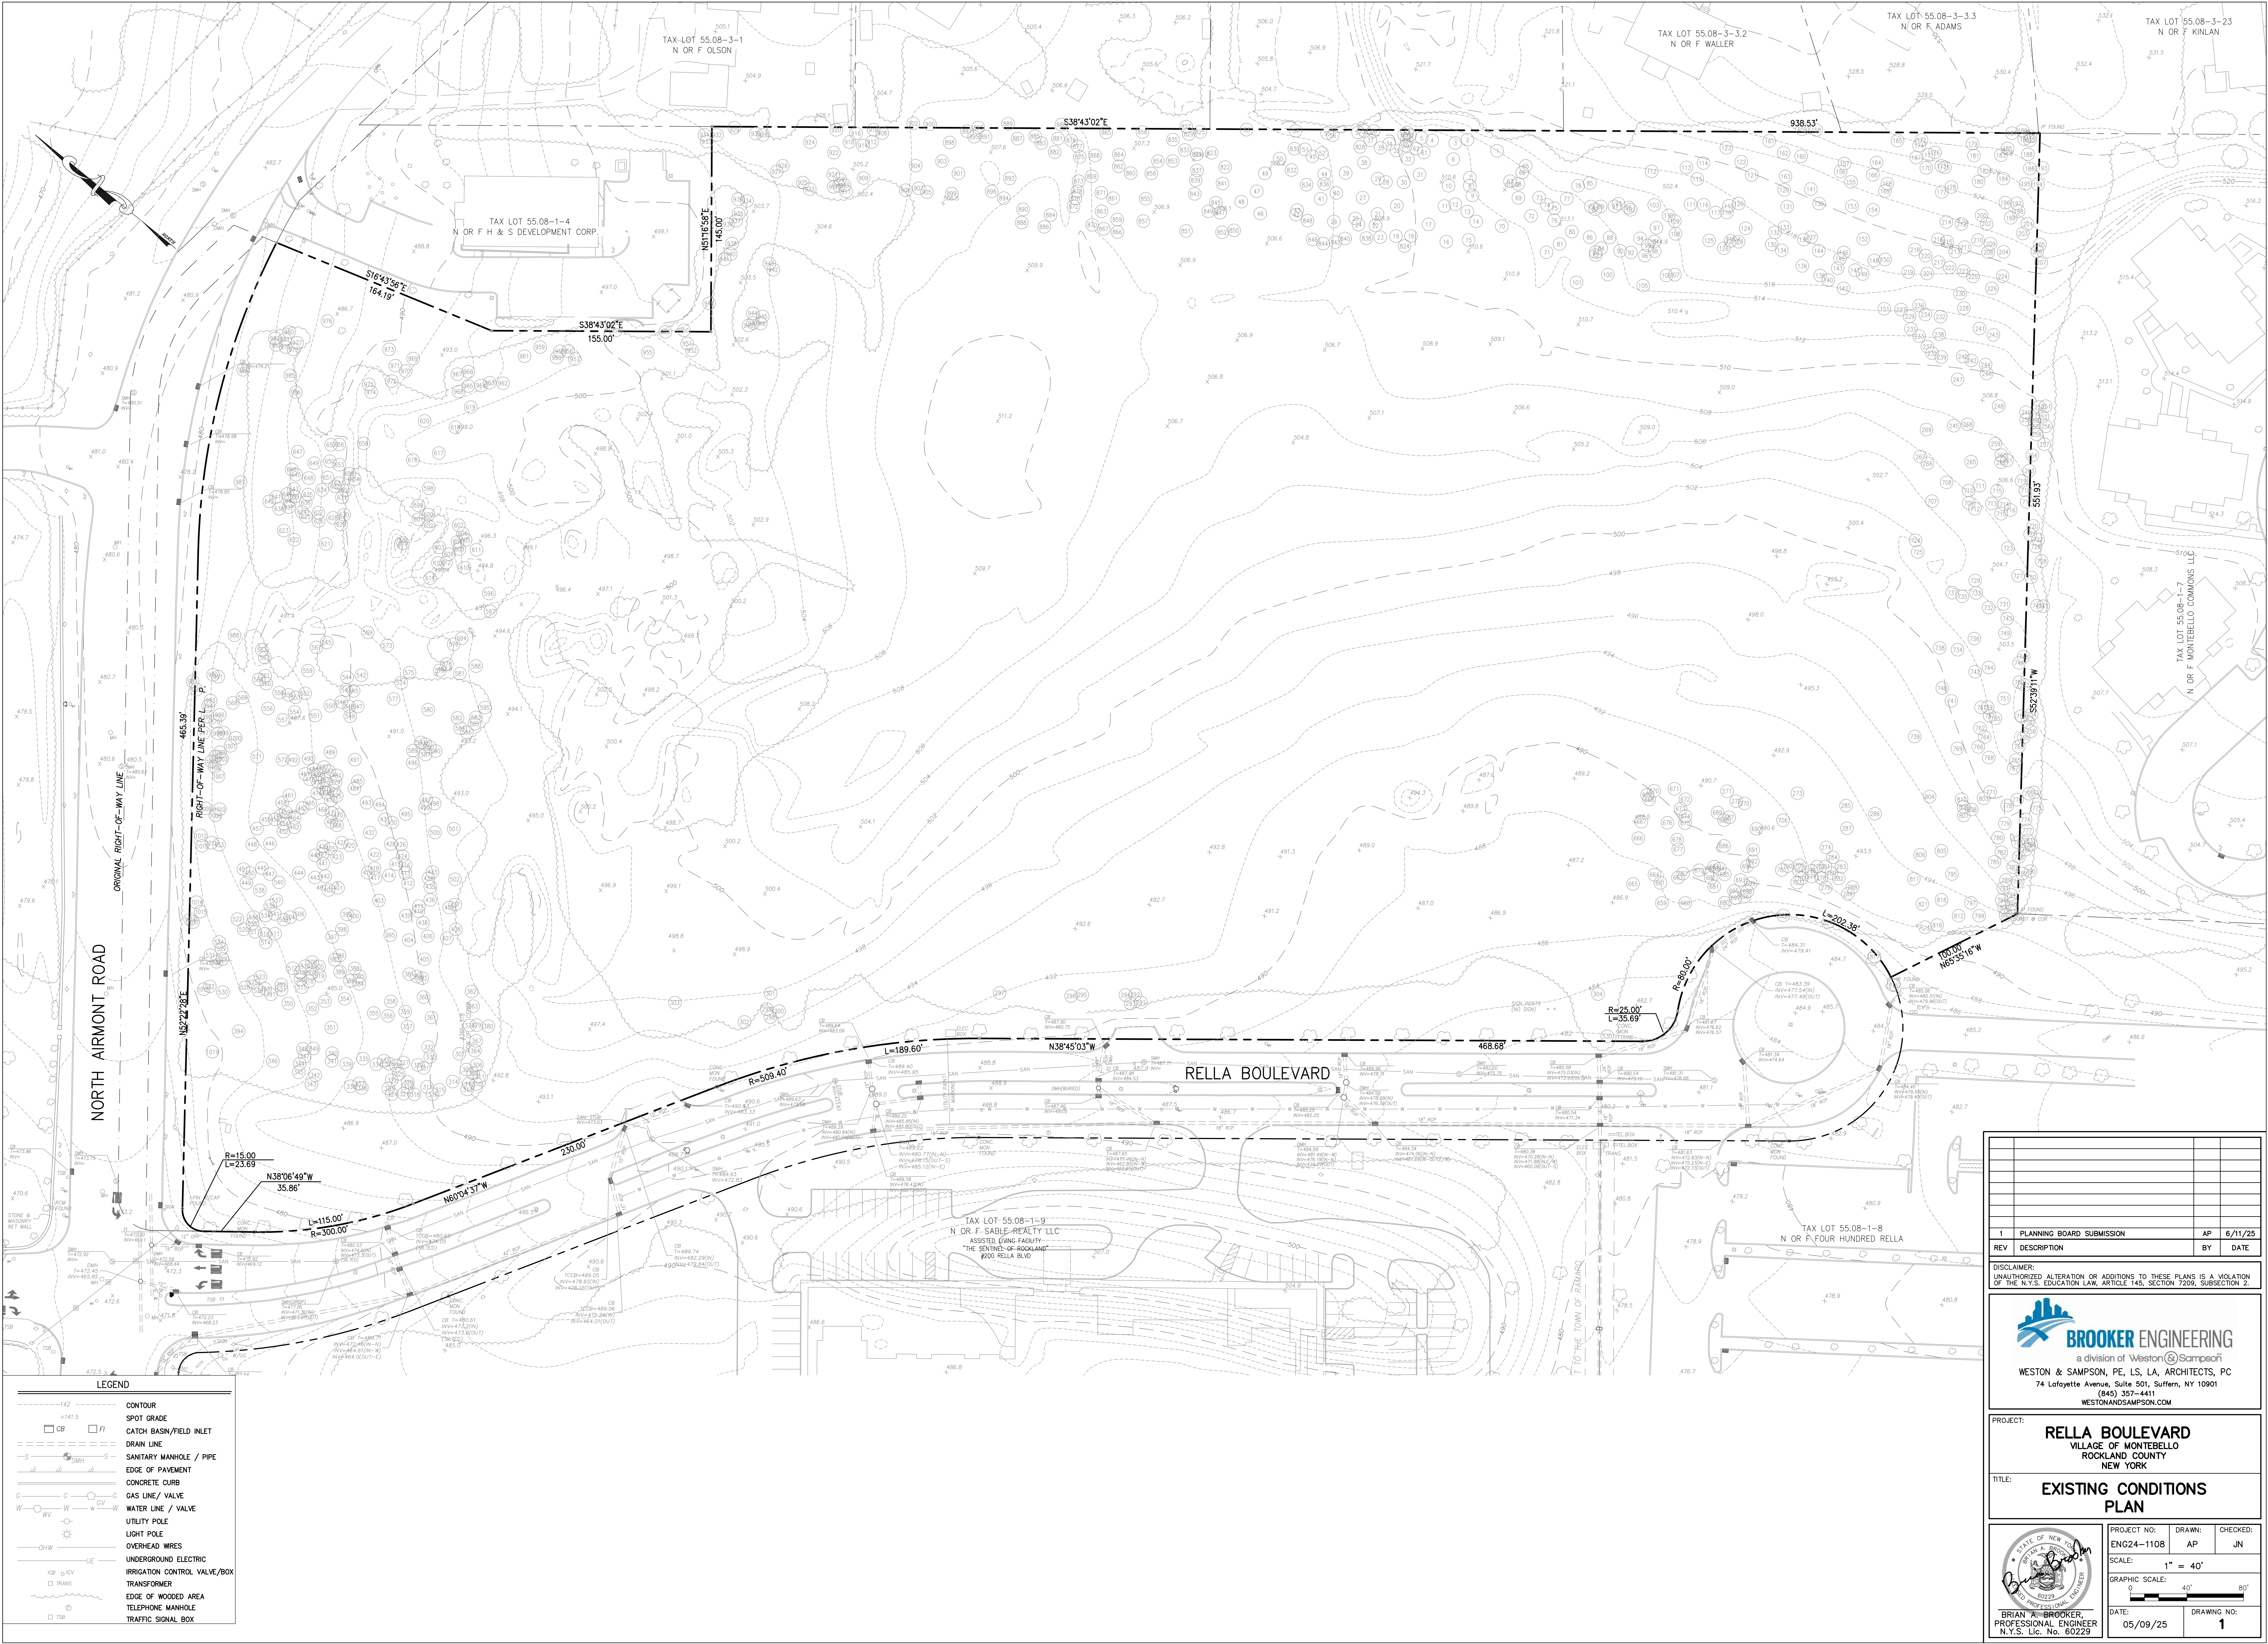

1	PLANNING BOARD SUBMISSION	AP	6/11/25
REV	DESCRIPTION	BY	DATE

DISCLAIMER:
UNAUTHORIZED ALTERATION OR ADDITIONS TO THESE PLANS IS A VIOLATION OF THE N.Y.S. EDUCATION LAW, ARTICLE 145, SECTION 7208, SUBSECTION 2.


BROOKER ENGINEERING
a division of Weston & Sampson
WESTON & SAMPSON, PE, LS, LA, ARCHITECTS, PC
74 Lafayette Avenue, Suite 501, Suffern, NY 10901
(845) 357-4411
WESTONANDSAMPSON.COM

PROJECT: **RELLA BOULEVARD**
VILLAGE OF MONTEBELLO
ROCKLAND COUNTY
NEW YORK

TITLE: **EXISTING CONDITIONS PLAN**


BRIAN A. BROOKER,
PROFESSIONAL ENGINEER
N.Y.S. Lic. No. 60229

PROJECT NO: ENG24-1108
SCALE: 1" = 40'
GRAPHIC SCALE: 0 40' 80'
DATE: 05/09/25
DRAWING NO: 1

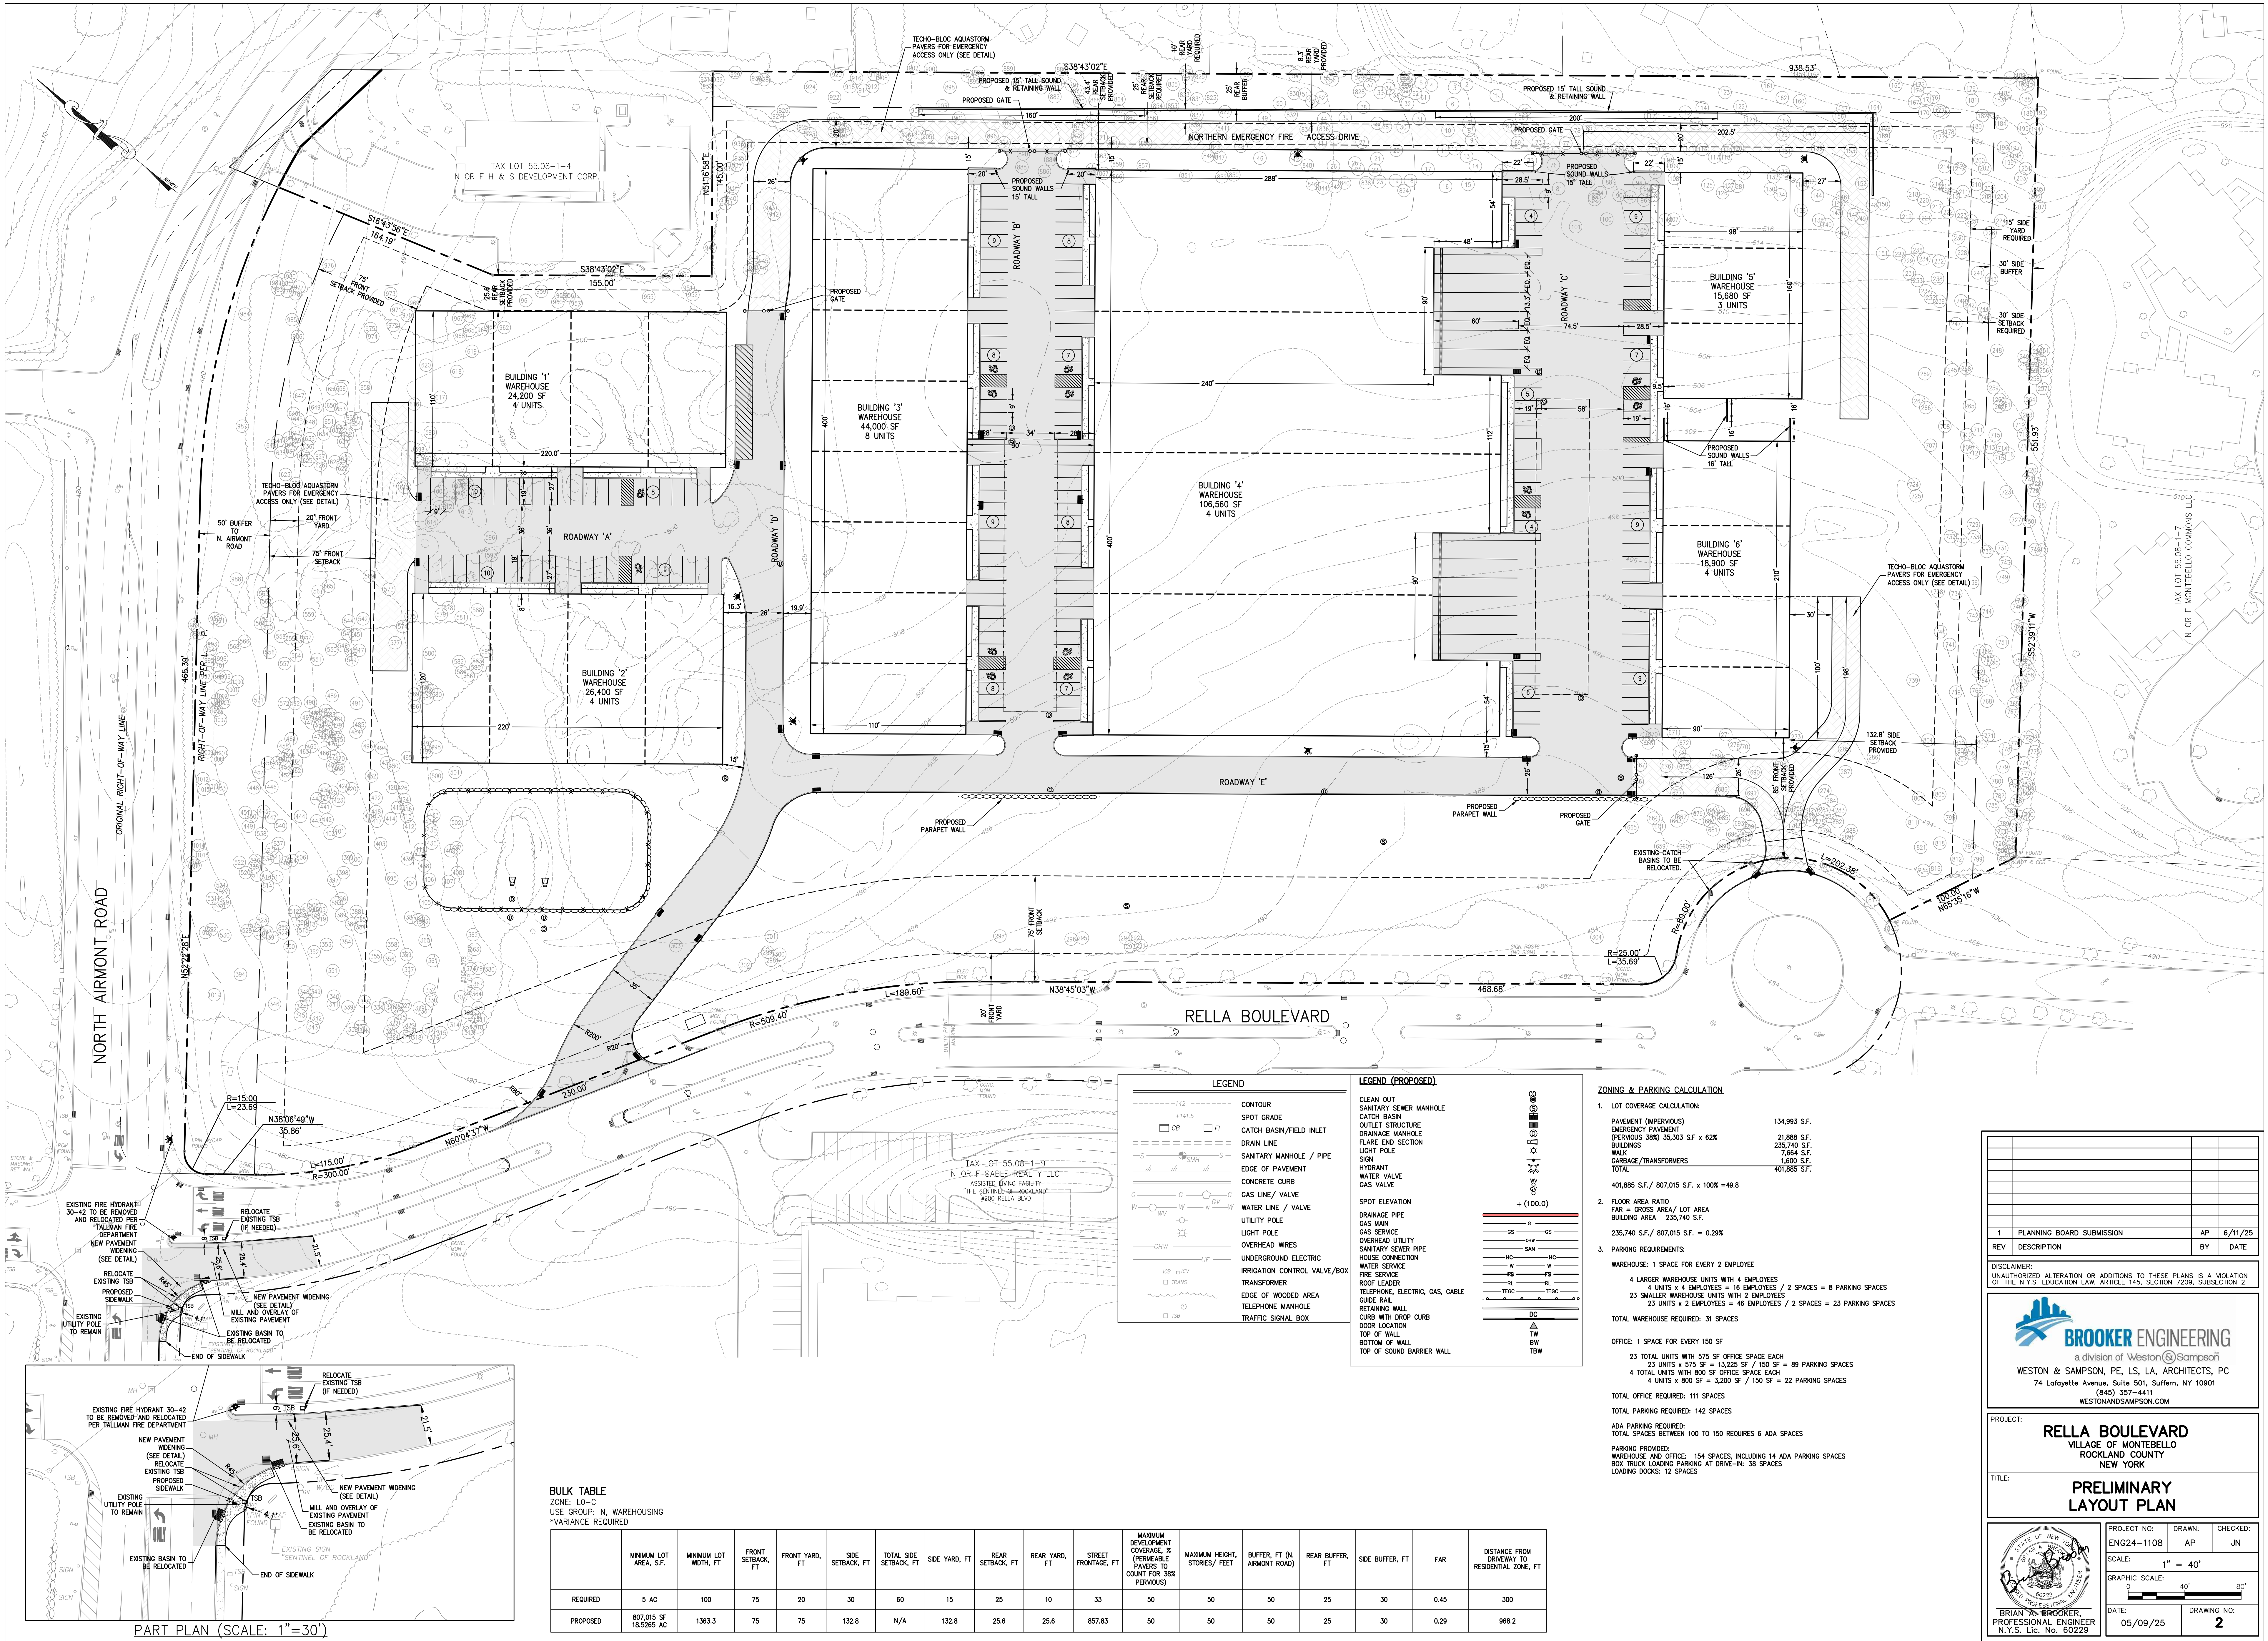

PART PLAN (SCALE: 1"=30')

P:\BIBB\20230313 Rella Blvd_Dwg\Rev 1\RELLA BLVD Plan Space.dwg 7/17/2025 10:50:57 AM, Polaris, Sanna

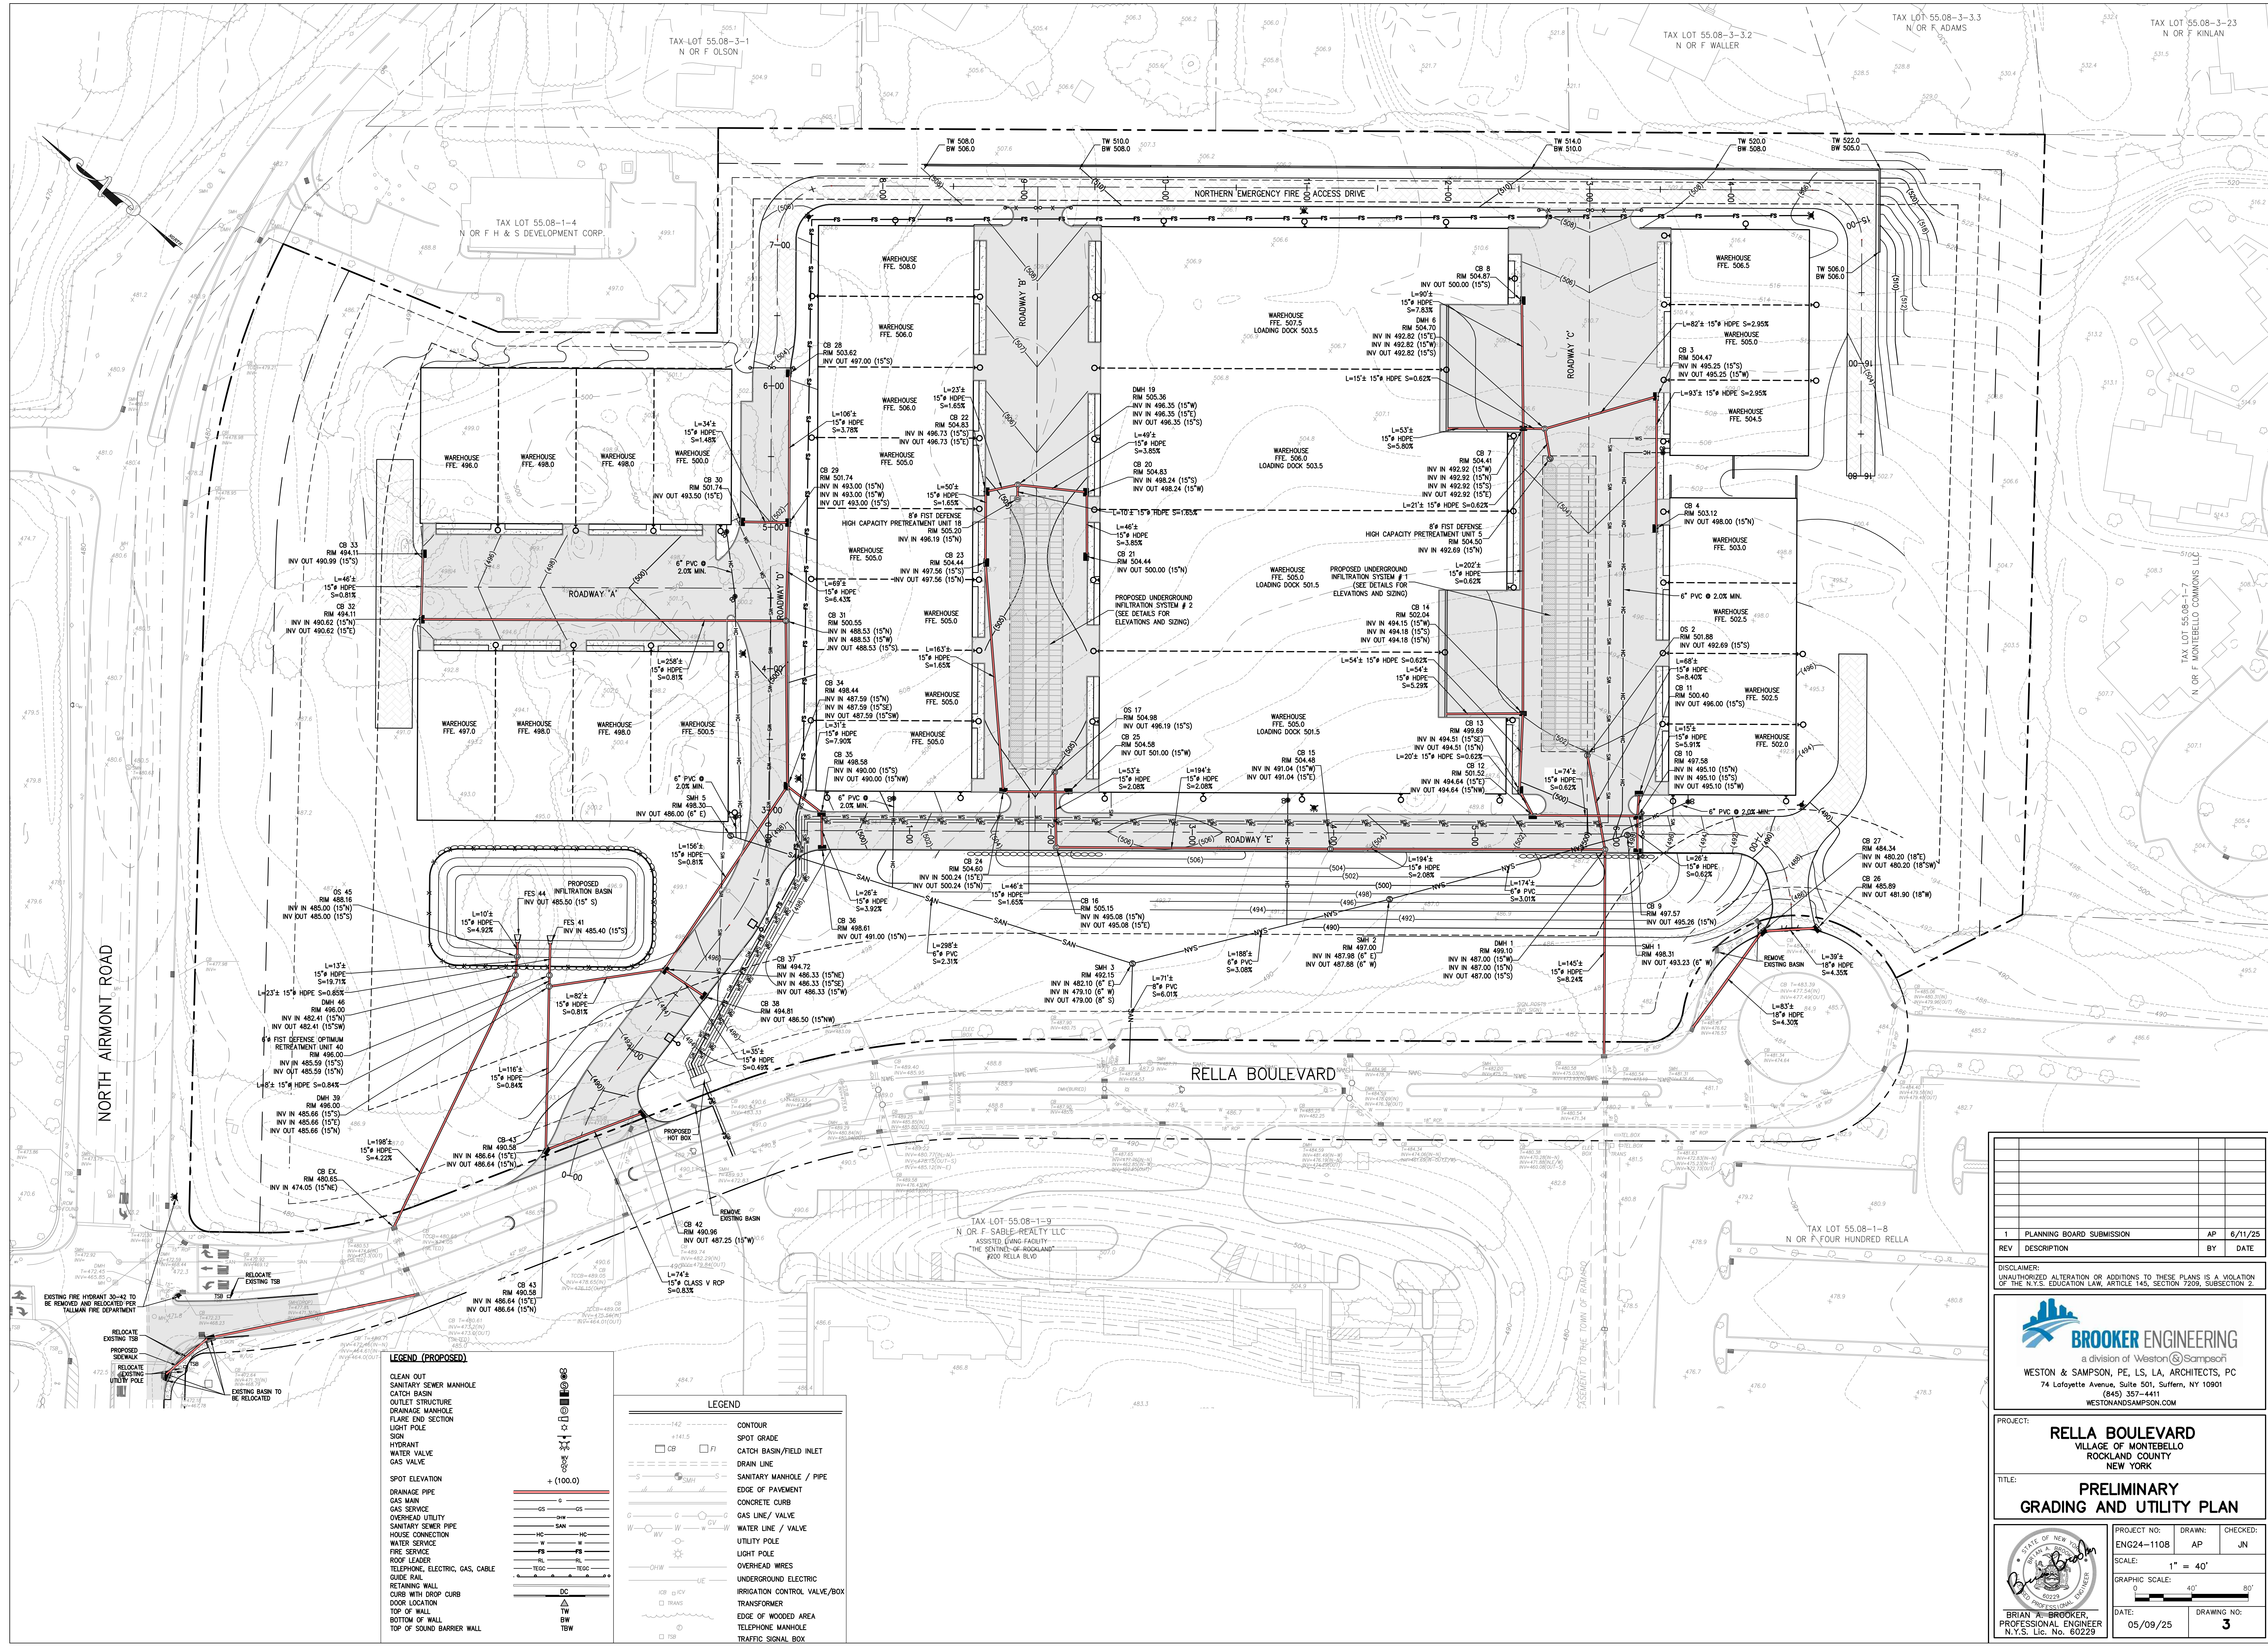

LEGEND (PROPOSED)

- CLEAN OUT
- SANITARY SEWER MANHOLE
- CATCH BASIN
- OUTLET STRUCTURE
- DRAINAGE MANHOLE
- FLARE END SECTION
- LIGHT POLE
- HYDRANT
- WATER VALVE
- GAS VALVE
- SPOT ELEVATION
- DRAINAGE PIPE
- GAS MAIN
- GAS SERVICE
- OVERHEAD UTILITY
- SANITARY SEWER PIPE
- HOUSE CONNECTION
- WATER SERVICE
- FIRE SERVICE
- ROOF LEADER
- TELEPHONE, ELECTRIC, GAS, CABLE
- GUIDE RAIL
- RETAINING WALL
- CURB WITH DROP CURB
- DOOR LOCATION
- TOP OF WALL
- BOTTOM OF WALL
- TOP OF SOUND BARRIER WALL

LEGEND

- 142
- 141.5
- CB
- FI
- SMH
- CONTOUR
- SPOT GRADE
- CATCH BASIN/FIELD INLET
- DRAIN LINE
- SANITARY MANHOLE / PIPE
- EDGE OF PAVEMENT
- CONCRETE CURB
- GAS LINE / VALVE
- WATER LINE / VALVE
- UTILITY POLE
- LIGHT POLE
- OVERHEAD WRES
- UNDERGROUND ELECTRIC
- IRRIGATION CONTROL VALVE/BOX
- TRANSFORMER
- EDGE OF WOODED AREA
- TELEPHONE MANHOLE
- TRAFFIC SIGNAL BOX

REV	DESCRIPTION	BY	DATE
1	PLANNING BOARD SUBMISSION	AP	6/11/25


DISCLAIMER:
UNAUTHORIZED ALTERATION OR ADDITIONS TO THESE PLANS IS A VIOLATION OF THE N.Y.S. EDUCATION LAW, ARTICLE 145, SECTION 7208, SUBSECTION 9.

BROOKER ENGINEERING
a division of Weston & Sampson
WESTON & SAMPSON, PE, LS, LA, ARCHITECTS, PC
74 Lafayette Avenue, Suite 501, Suffern, NY 10901
(845) 357-4411
WESTONANDSAMPSON.COM

PROJECT: **RELLA BOULEVARD**
VILLAGE OF MONTEBELLO
ROCKLAND COUNTY
NEW YORK

TITLE: **PRELIMINARY GRADING AND UTILITY PLAN**

PROJECT NO: **ENG24-1108** DRAWN: **AP** CHECKED: **JN**
SCALE: **1" = 40'**
GRAPHIC SCALE: **0 40' 80'**
DATE: **05/09/25** DRAWING NO: **3**

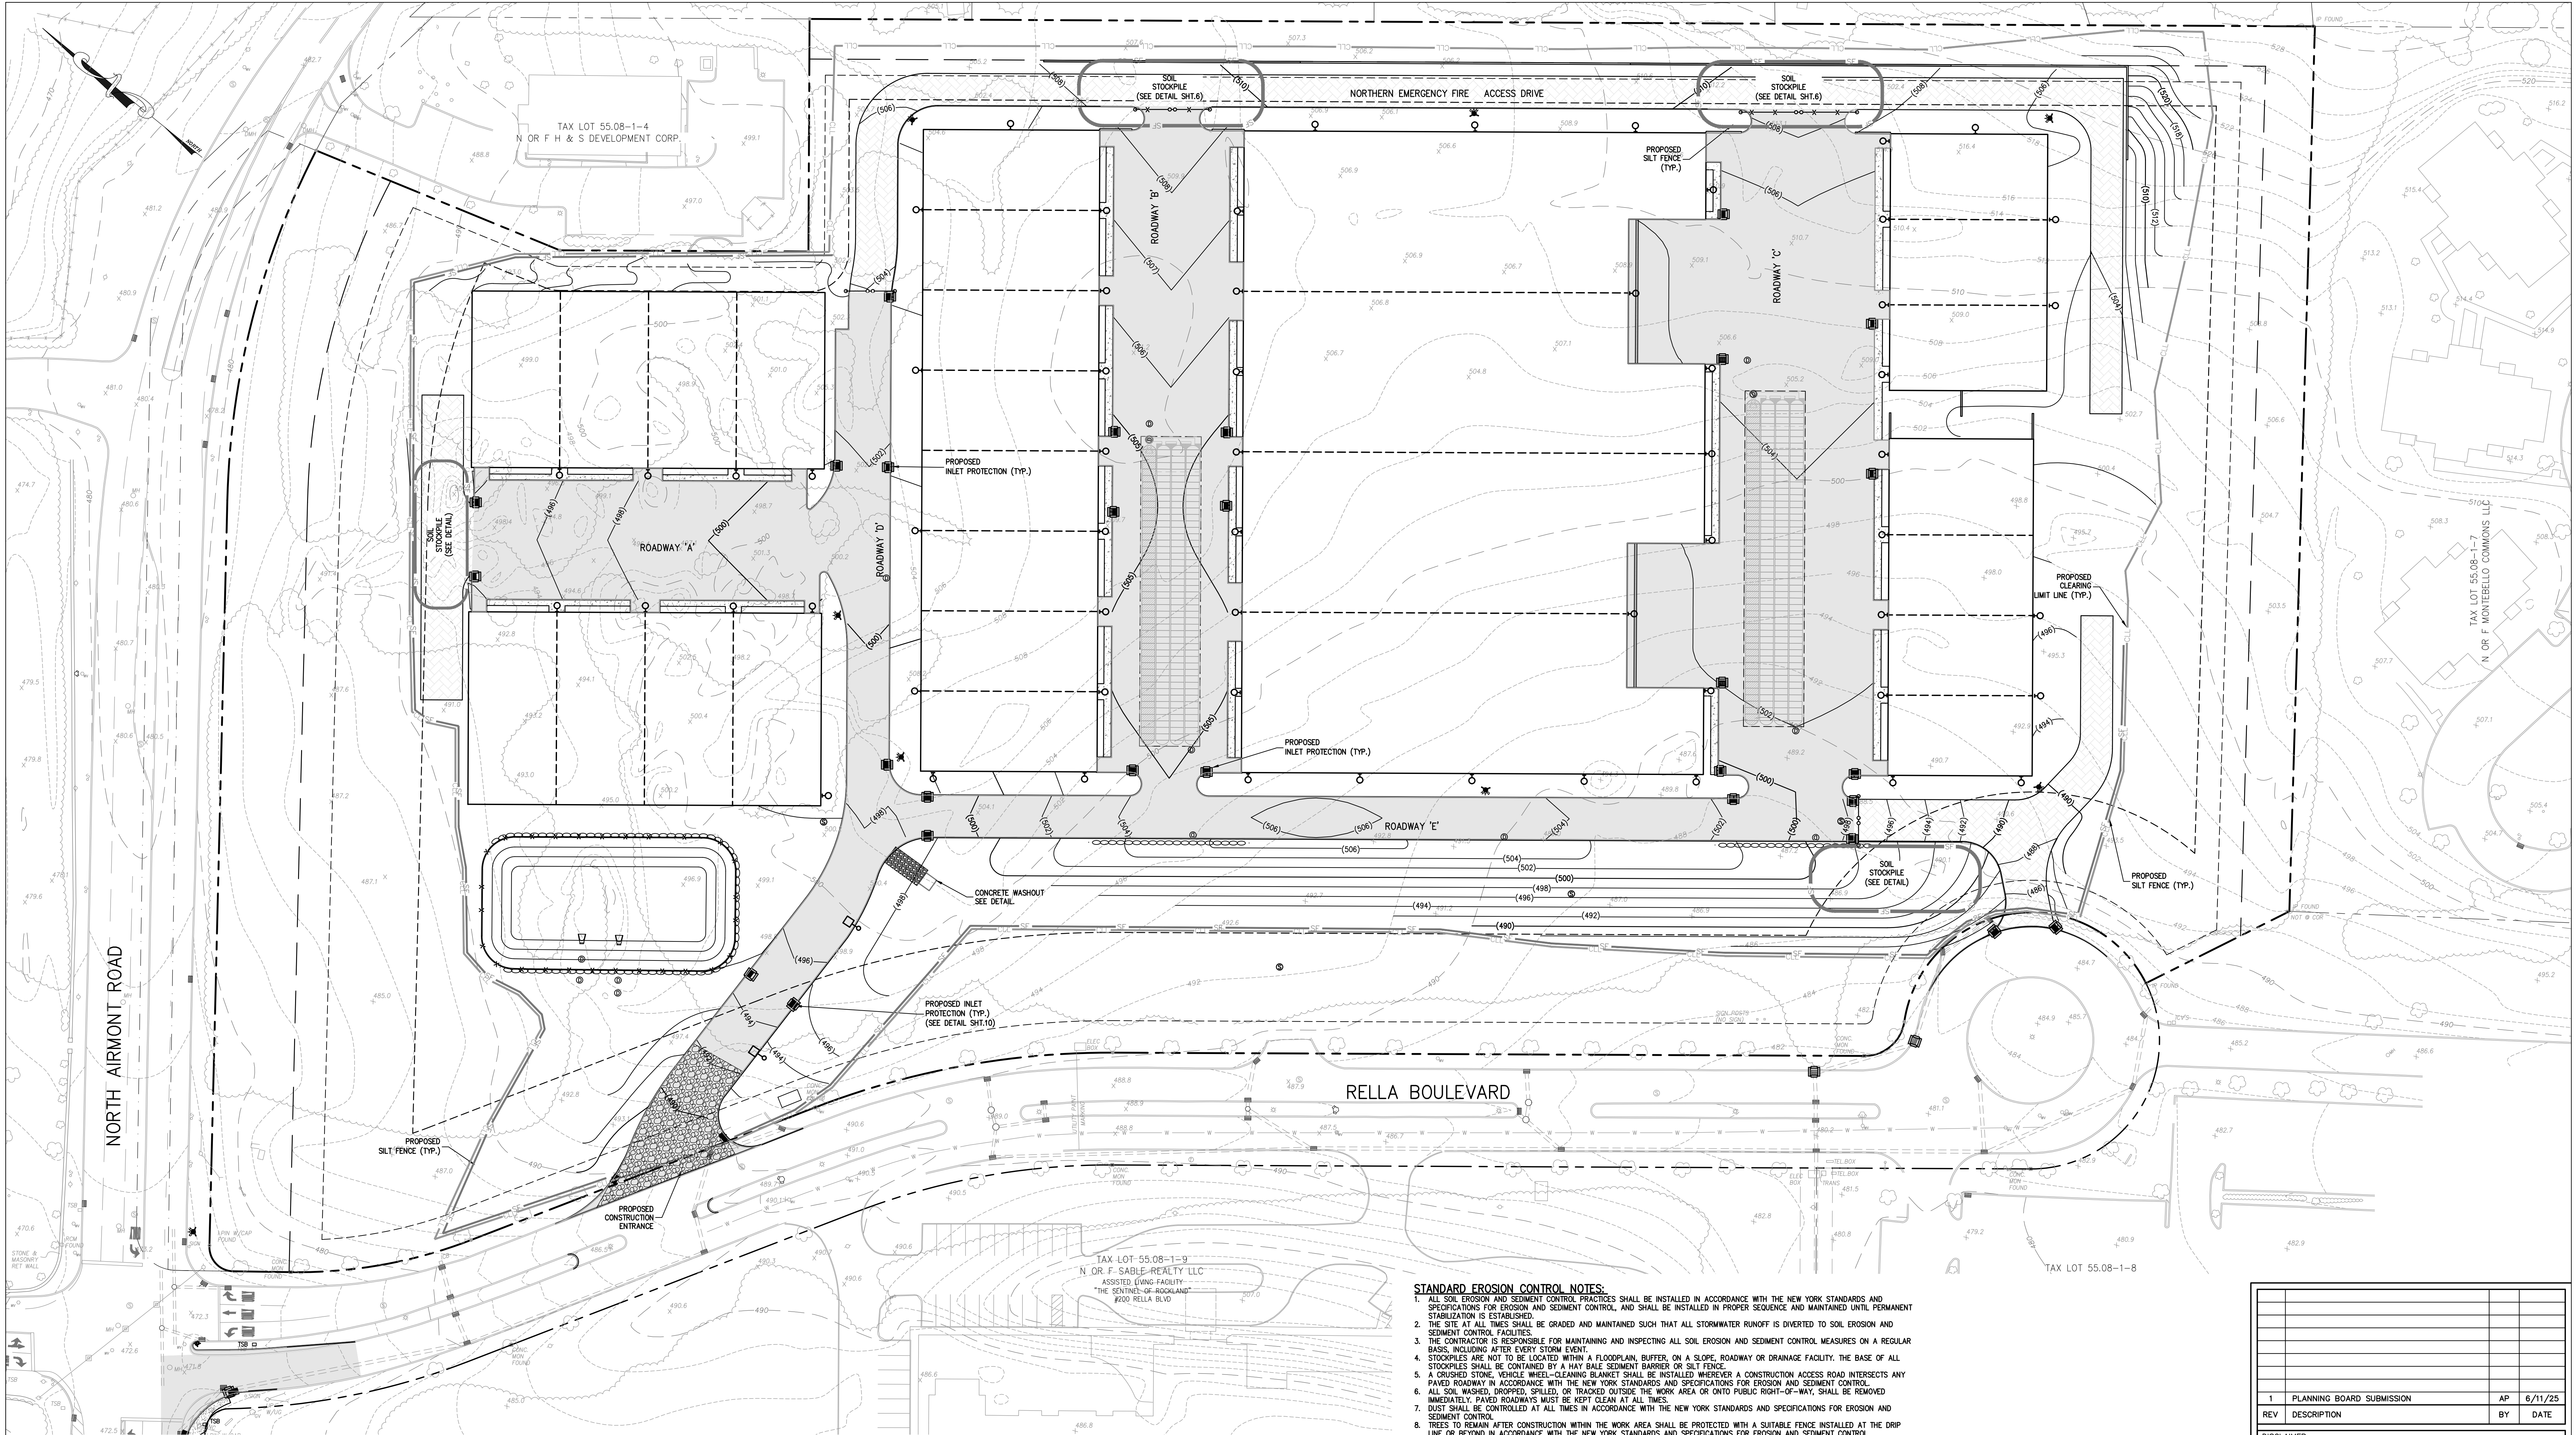

STANDARD EROSION CONTROL NOTES:

1. ALL SOIL EROSION AND SEDIMENT CONTROL PRACTICES SHALL BE INSTALLED IN ACCORDANCE WITH THE NEW YORK STANDARDS AND SPECIFICATIONS FOR EROSION AND SEDIMENT CONTROL, AND SHALL BE INSTALLED IN PROPER SEQUENCE AND MAINTAINED UNTIL PERMANENT STABILIZATION IS ESTABLISHED.
2. THE SITE AT ALL TIMES SHALL BE GRADED AND MAINTAINED SUCH THAT ALL STORMWATER RUNOFF IS DIVERTED TO SOIL EROSION AND SEDIMENT CONTROL FACILITIES.
3. THE CONTRACTOR IS RESPONSIBLE FOR MAINTAINING AND INSPECTING ALL SOIL EROSION AND SEDIMENT CONTROL MEASURES ON A REGULAR BASIS, INCLUDING AFTER EVERY STORM EVENT.
4. STOCKPILES ARE NOT TO BE LOCATED WITHIN A FLOODPLAIN, BUFFER, OR ON A SLOPE, ROADWAY OR DRAINAGE FACILITY. THE BASE OF ALL STOCKPILES SHALL BE CONTAINED BY A HAY BALE SEDIMENT BARRIER OR SILT FENCE.
5. A CRUSHED STONE, VEHICLE WHEEL-CLEANING BLANKET SHALL BE INSTALLED WHEREVER A CONSTRUCTION ACCESS ROAD INTERSECTS ANY PAVED ROADWAY IN ACCORDANCE WITH THE NEW YORK STANDARDS AND SPECIFICATIONS FOR EROSION AND SEDIMENT CONTROL.
6. ALL SOIL WASHED, DROPPED, SPILLED, OR TRACKED OUTSIDE THE WORK AREA OR ONTO PUBLIC RIGHT-OF-WAY, SHALL BE REMOVED IMMEDIATELY. PAVED ROADWAYS MUST BE KEPT CLEAN AT ALL TIMES.
7. DUST SHALL BE CONTROLLED AT ALL TIMES IN ACCORDANCE WITH THE NEW YORK STANDARDS AND SPECIFICATIONS FOR EROSION AND SEDIMENT CONTROL.
8. TREES TO REMAIN AFTER CONSTRUCTION WITHIN THE WORK AREA SHALL BE PROTECTED WITH A SUITABLE FENCE INSTALLED AT THE DRIP LINE OR BEYOND IN ACCORDANCE WITH THE NEW YORK STANDARDS AND SPECIFICATIONS FOR EROSION AND SEDIMENT CONTROL.
9. TEMPORARY SEDIMENTATION ENTRAPMENT AREAS SHALL BE PROVIDED AT KEY LOCATIONS TO INTERCEPT AND CLARIFY SILT LOADED RUNOFF FROM THE SITE. THESE MAY BE EXCAVATED OR MAY BE CREATED UTILIZING EARTHEN BERMS, RIP-RAP OR CRUSHED STONE DAMS, HAY BALES, OR OTHER CHANNELIZATION SHALL BE CONSTRUCTED TO INSURE THAT ALL SILT LOADED WATERS ARE DIRECTED INTO THE ENTRAPMENT AREAS, WHICH SHALL NOT BE PERMITTED TO FILL IN, BUT SHALL BE CLEARED PERIODICALLY DURING THE COURSE OF CONSTRUCTION. THE COLLECTION SILT SHALL BE DEPOSITED IN AREAS SAFE FROM FURTHER EROSION.
10. ALL DISTURBED AREAS, EXCEPT ROADWAYS, WHICH WILL REMAIN OPEN OR UNFINISHED FOR MORE THAN 10 DAYS SHALL BE TEMPORARILY SEED WITH 1/2 LB. OF RYE GRASS OR MULCHED WITH 100 LBS. OF STRAW OR HAY PER 1,000 SQUARE FEET. ROADWAYS SHALL BE STABILIZED AS RAPIDLY AS PRACTICABLE BY THE INSTALLATION OF THE BASE COURSE, A TEMPORARY SEEDING AND/ OR MULCHING SHOULD BE APPLIED TO DISTURBED AREAS THAT ARE LEFT FOR 15 DAYS UNLESS CONSTRUCTION WILL BEGIN WITHIN 30 DAYS.
11. SILT THAT LEAVES THE SITE SHALL BE COLLECTED AND REMOVED AS DIRECTED BY APPROPRIATE MUNICIPAL AUTHORITIES.
12. AT THE COMPLETION OF THE PROJECT, ALL TEMPORARY SITUATION DEVICES SHALL BE REMOVED AND THE AFFECTED AREAS RE-GRADED, PLANTED, OR TREATED IN ACCORDANCE WITH THE APPROVED PLANS.
13. ALL AREAS DISTURBED BY ON-SITE GRADING THAT WILL NOT BE CONSTRUCTED UPON, SHALL BE STABILIZED WITH PERMANENT VEGETATIVE COVER, USING THE FOLLOWING SEEDING SCHEDULE, OR EQUIVALENT:

	1 LB. PER ACRE	1 LB. PER 1,000 SF																
KENTUCKY BLUE GRASS -	20	0.45																
PERENNIAL RYE GRASS -	20	0.45																
14. ALL SEEDING AREAS TO HAVE AN APPLICATION OF THE FOLLOWING: LIME - AMOUNT NEEDED TO OBTAIN A PH OF 5.5 FERTILIZER - 15 LBS. PER 1,000 SF OF 10-20-10 FERTILIZER OR APPROVED EQUAL. IF NOT LANDSCAPED OTHERWISE, ALL NEW CONSTRUCTED STEEP PERMANENT SLOPES LESS THAN 1 (VERTICAL) : 2.5 (HORIZONTAL) TO BE SEED WITH THE FOLLOWING: <table><thead><tr><th></th><th>1 LB. PER ACRE</th><th>1 LB. PER 1,000 SF</th></tr></thead><tbody><tr><td>CREeping RED FESCUE -</td><td>10</td><td>0.45</td></tr><tr><td>CROWN VETCH -</td><td>15</td><td>0.35</td></tr><tr><td>BROGNOT TREFLOIL -</td><td>8</td><td>0.20</td></tr><tr><td>TALL FESCUE OR SMOOTH BROMEGRASS -</td><td>15</td><td>0.35</td></tr><tr><td>W/PERENNIAL RYE GRASS -</td><td>5</td><td>0.10</td></tr></tbody></table>		1 LB. PER ACRE	1 LB. PER 1,000 SF	CREeping RED FESCUE -	10	0.45	CROWN VETCH -	15	0.35	BROGNOT TREFLOIL -	8	0.20	TALL FESCUE OR SMOOTH BROMEGRASS -	15	0.35	W/PERENNIAL RYE GRASS -	5	0.10
	1 LB. PER ACRE	1 LB. PER 1,000 SF																
CREeping RED FESCUE -	10	0.45																
CROWN VETCH -	15	0.35																
BROGNOT TREFLOIL -	8	0.20																
TALL FESCUE OR SMOOTH BROMEGRASS -	15	0.35																
W/PERENNIAL RYE GRASS -	5	0.10																
15. ALL SLOPES 1 (VERTICAL) : 2.5 (HORIZONTAL) TO BE MULCHED AND STABILIZED WITH CLOTH FABRIC AND PINNED TO THE GROUND. SOD CAN BE USED INSTEAD OF SEED.
16. CONSTRUCTION SEQUENCE:
 - a. CONSTRUCT STABILIZING CONSTRUCTION ENTRANCE.
 - b. INSTALL SEDIMENT BARRIERS AS PER NOTE 1 ABOVE.
 - c. CONSTRUCT DIVERSION SHIELDS AND DRAINAGE SYSTEMS WITH MINIMUM NECESSARY CLEARING.
 - d. CLEAR EXISTING TREES AND VEGETATION FROM AREAS TO BE EXCAVATED OR FILLED, STRIP AND STOCKPILE TOPSOIL FROM ALL AREAS TO BE DISTURBED.
 - e. PERFORM NECESSARY EXCAVATION OR FILL OPERATIONS TO BRING SITE TO DESIRED SUBGRADE. INSTALL STORM DRAINAGE SYSTEM.
 - f. INSTALL SEDIMENT CONTROL BARRIERS AROUND ALL STORM DRAIN INLETS.
 - g. SEED ALL DISTURBED AREAS WHICH WILL REMAIN UNDISTURBED FOR A PERIOD OF 30 DAYS AS PER NOTE 2 ABOVE.
 - h. AFTER COMPLETION OF THE SITE CONSTRUCTION FINE GRADE AND SPREAD TOPSOIL ON ALL LAWN AREAS AND SEED AS PER NOTES 5 AND 6 ABOVE.
 - i. REMOVE SEDIMENT BARRIERS AS PER NOTE 4 ABOVE.
 - j. MAINTAIN ALL SEEDING AND PLANTED AREAS TO INSURE A VIABLE STABILIZED VEGETATIVE SPECS.
17. ALL CONSTRUCTION TO MEET CURRENT MUNICIPALITY SPECS.
18. 4" OF TOP SOIL TO BE SPREAD PRIOR TO SEEDING IN ALL DISTURBED AREAS.

NOTES:

1. ADDITIONAL ROWS OF SILT FENCE MAYBE REQUIRED AS PART OF THE DEVELOPMENT.
2. ORANGE SAFETY FENCE SHALL BE INSTALLED ALONG THE CLEARING LIMIT LINE

TOTAL AREA TO BE DISTURBED:
599,034 S.F. = 13.8 ACRES

LEGEND		
CONSTRUCTION ENTRANCE		
SILT FENCE		
CLEARING LIMIT LINE		
INLET PROTECTION		

1	PLANNING BOARD SUBMISSION	AP	6/11/25
REV	DESCRIPTION	BY	DATE
DISCLAIMER: UNAUTHORIZED ALTERATION OR ADDITIONS TO THESE PLANS IS A VIOLATION OF THE N.Y.S. EDUCATION LAW, ARTICLE 145, SECTION 7208, SUBSECTION 2.			
 BROOKER ENGINEERING a division of Weston & Sampson WESTON & SAMPSON, PE, LS, LA, ARCHITECTS, PC 74 Lafayette Avenue, Suite 501, Suffern, NY 10901 (845) 357-4411 WESTONANDSAMPSON.COM			
PROJECT: RELLA BOULEVARD VILLAGE OF MONTEBELLO ROCKLAND COUNTY NEW YORK			
TITLE: PRELIMINARY EROSION AND SEDIMENT CONTROL PLAN			
			
PROJECT NO: ENG24-1108		DRAWN: AP	CHECKED: JN
SCALE: 1" = 40'		GRAPHIC SCALE: 0 40' 80'	
DATE: 05/09/25		DRAWING NO: 4	

STANDARD EROSION CONTROL NOTES:


1. ALL SOIL EROSION AND SEDIMENT CONTROL PRACTICES SHALL BE INSTALLED IN ACCORDANCE WITH THE NEW YORK STANDARDS AND SPECIFICATIONS FOR EROSION AND SEDIMENT CONTROL, AND SHALL BE INSTALLED IN PROPER SEQUENCE AND MAINTAINED UNTIL PERMANENT STABILIZATION IS ESTABLISHED.
2. THE SITE AT ALL TIMES SHALL BE GRADED AND MAINTAINED SUCH THAT ALL STORMWATER RUNOFF IS DIVERTED TO SOIL EROSION AND SEDIMENT CONTROL FACILITIES.
3. THE CONTRACTOR IS RESPONSIBLE FOR MAINTAINING AND INSPECTING ALL SOIL EROSION AND SEDIMENT CONTROL MEASURES ON A REGULAR BASIS, INCLUDING AFTER EVERY STORM EVENT.
4. STOCKPILES ARE NOT TO BE LOCATED WITHIN A FLOODPLAIN, BUFFER, ON A SLOPE, ROADWAY OR DRAINAGE FACILITY. THE BASE OF ALL STOCKPILES SHALL BE CONTAINED BY A HAY BALE SEDIMENT BARRIER OR SILT FENCE.
5. A CRUSHED STONE, VEHICLE WHEEL-CLEANING BLANKET SHALL BE INSTALLED WHEREVER A CONSTRUCTION ACCESS ROAD INTERSECTS ANY PAVED ROADWAY IN ACCORDANCE WITH THE NEW YORK STANDARDS AND SPECIFICATIONS FOR EROSION AND SEDIMENT CONTROL.
6. ALL SOIL WASHED, DROPPED, SPILLED, OR TRACKED OUTSIDE THE WORK AREA OR ONTO PUBLIC RIGHT-OF-WAY, SHALL BE REMOVED IMMEDIATELY. PAVED ROADWAYS MUST BE KEPT CLEAN AT ALL TIMES.
7. DUST SHALL BE CONTROLLED AT ALL TIMES IN ACCORDANCE WITH THE NEW YORK STANDARDS AND SPECIFICATIONS FOR EROSION AND SEDIMENT CONTROL.
8. TREES TO REMAIN AFTER CONSTRUCTION WITHIN THE WORK AREA SHALL BE PROTECTED WITH A SUITABLE FENCE INSTALLED AT THE DRIP LINE OR BEYOND IN ACCORDANCE WITH THE NEW YORK STANDARDS AND SPECIFICATIONS FOR EROSION AND SEDIMENT CONTROL.
9. TEMPORARY SEDIMENTATION ENTRAPMENT AREAS SHALL BE PROVIDED AT KEY LOCATIONS TO INTERCEPT AND CLARIFY SILT LADEN RUNOFF FROM THE SITE. THESE MAY BE EXCAVATED OR MAY BE CREATED UTILIZING EARTHEN BERMS, RIP-RAP OR CRUSHED STONE DAMS, HAY BALES, OR OTHER CHANNELIZATION SHALL BE CONSTRUCTED TO INSURE THAT ALL SILT LADEN WATERS ARE DIRECTED INTO THE ENTRAPMENT AREAS, WHICH SHALL NOT BE PERMITTED TO FILL IN, BUT SHALL BE CLEANED PERIODICALLY DURING THE COURSE OF CONSTRUCTION. THE COLLECTION SILT SHALL BE DEPOSITED IN AREAS SAFE FROM FURTHER EROSION.
10. ALL DISTURBED AREAS, EXCEPT ROADWAYS, WHICH WILL REMAIN OPEN OR UNFINISHED FOR MORE THAN 10 DAYS SHALL BE TEMPORARILY SEEDING WITH 1/2 LB. OF RYE GRASS OR MULCHED WITH 100 LBS. OF STRAW OR HAY PER 1,000 SQUARE FEET. ROADWAYS SHALL BE STABILIZED AS RAPIDLY AS PRACTICABLE BY THE INSTALLATION OF THE BASE COURSE. A TEMPORARY SEEDING AND/OR MULCHING SHOULD BE APPLIED TO DISTURBED AREAS THAT ARE LEFT FOR 15 DAYS UNLESS CONSTRUCTION WILL BEGIN WITHIN 30 DAYS.
11. SILT THAT LEAKS THE SITE SHALL BE COLLECTED AND REMOVED AS DIRECTED BY APPROPRIATE MUNICIPAL AUTHORITIES.
12. AT THE COMPLETION OF THE PROJECT, ALL TEMPORARY SILTATION DEVICES SHALL BE REMOVED AND THE AFFECTED AREAS RE-GRADED, PLANTED, OR TREATED IN ACCORDANCE WITH THE APPROVED PLANS.
13. ALL AREAS DISTURBED BY ON-SITE GRADING, THAT WILL NOT BE CONSTRUCTED UPON, SHALL BE STABILIZED WITH PERMANENT VEGETATIVE COVER, USING THE FOLLOWING SEEDING SCHEDULE, OR EQUIVALENT:

	1 LB. PER ACRE	1 LB. PER 1,000 SF
KENTUCKY BLUE GRASS -	20	0.45
CREeping RED FESCUE -	20	0.45
PERENNIAL RYE GRASS -	5	0.10


14. ALL SEEDING AREAS TO HAVE AN APPLICATION OF THE FOLLOWING:
LINE AMOUNT NEEDED TO OBTAIN A pH OF 5.5
FERTILIZER - 15 LBS. PER 1,000 SF OF 10-20-10 FERTILIZER OR APPROVED EQUAL.
IF NOT LANDSCAPED OTHERWISE, ALL NEW CONSTRUCTED STEEP PERMANENT SLOPED LESS THEN 1 (VERTICAL) : 2.5 (HORIZONTAL) TO BE SEEDING WITH THE FOLLOWING:

	1 LB. PER ACRE	1 LB. PER 1,000 SF
CREeping RED FESCUE -	10	0.45
CROWN VETCH -	15	0.35
BIRD'SFOOT TREFOIL -	8	0.20
TALL FESCUE OR SMOOTH BROMEGRASS -	15	0.35
W/PERENNIAL RYE GRASS -	5	0.10


15. ALL SLOPES 1 (VERTICAL) : 2.5 (HORIZONTAL) TO BE MULCHED AND STABILIZED WITH CLOTH FABRIC AND PINNED TO THE GROUND.
16. SOG CAN BE USED INSTEAD OF SEED.
CONSTRUCTION SEQUENCE:
a. CONSTRUCT STABILIZING CONSTRUCTION ENTRANCE.
b. INSTALL SEDIMENT BARRIERS AS PER NOTE 1 ABOVE.
c. CONSTRUCT DIVERSIONS SWALES AND DRAINAGE SYSTEMS WITH MINIMUM NECESSARY CLEARING.
d. CLEAR EXISTING TREES AND VEGETATION FROM AREAS TO BE EXCAVATED OR FILLED, STRIP AND STOCKPILE TOPSOIL FROM ALL AREAS TO BE DISTURBED.
e. PERFORM NECESSARY EXCAVATION OR FILL OPERATIONS TO BRING SITE TO DESIRED SUBGRADE. INSTALL STORM DRAINAGE SYSTEM.
f. INSTALL SEDIMENT CONTROL BARRIERS AROUND ALL STORM DRAIN INLETS.
g. SEED ALL DISTURBED AREAS WHICH WILL REMAIN UNDISTURBED FOR A PERIOD OR 30 DAYS AS PER NOTE 2 ABOVE.
h. AFTER COMPLETION OF THE SITE CONSTRUCTION FINE GRADE AND SPREAD TOPSOIL ON ALL LAWN AREAS AND SEED AS PER NOTES 5 AND 6 ABOVE.
i. REMOVE SEDIMENT BARRIERS AS PER NOTE 4 ABOVE.
j. MAINTAIN ALL SEEDING AND PLANTED AREAS TO INSURE A MAJLE STABILIZED VEGETATIVE SPECS.
k. ALL CONSTRUCTION TO MEET CURRENT MUNICIPALITY SPECS.
l. 4" OF TOP SOIL TO BE SPREAD PRIOR TO SEEDING IN ALL DISTURBED AREAS.

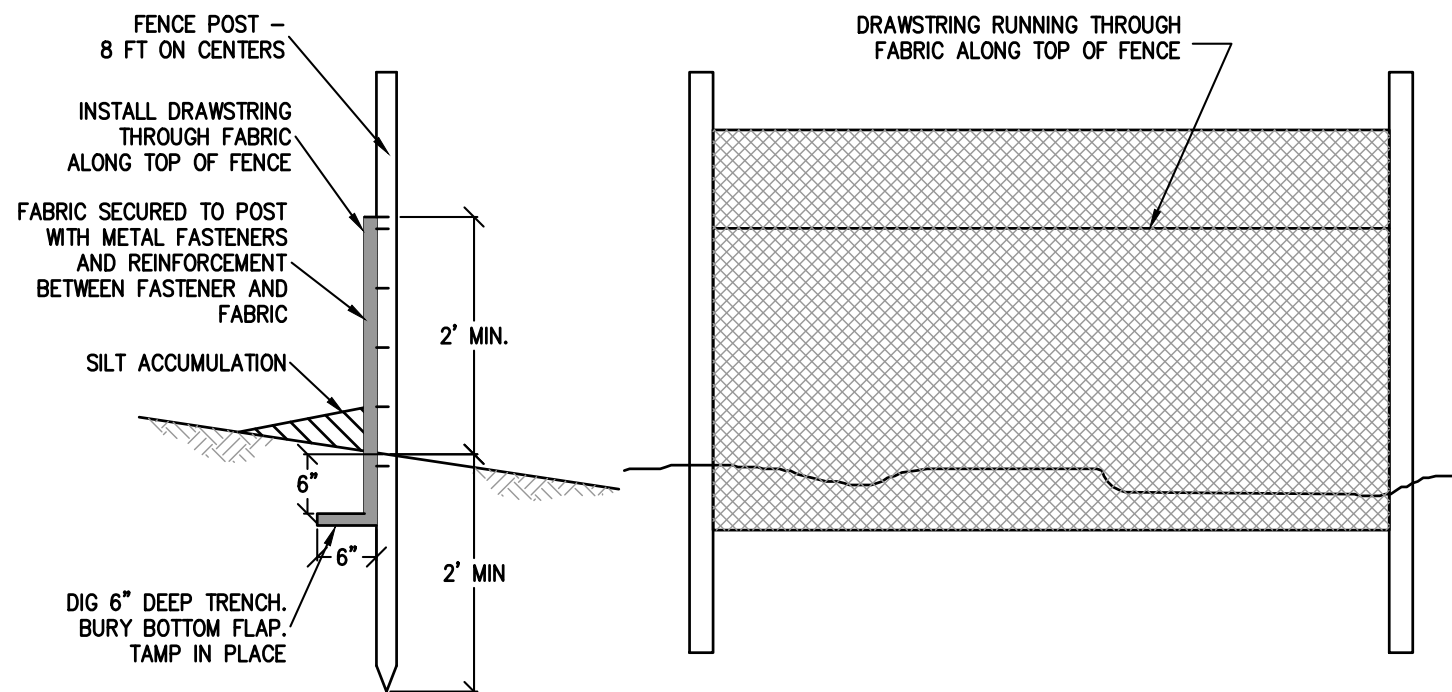

SILT FENCE DETAIL
N.T.S.

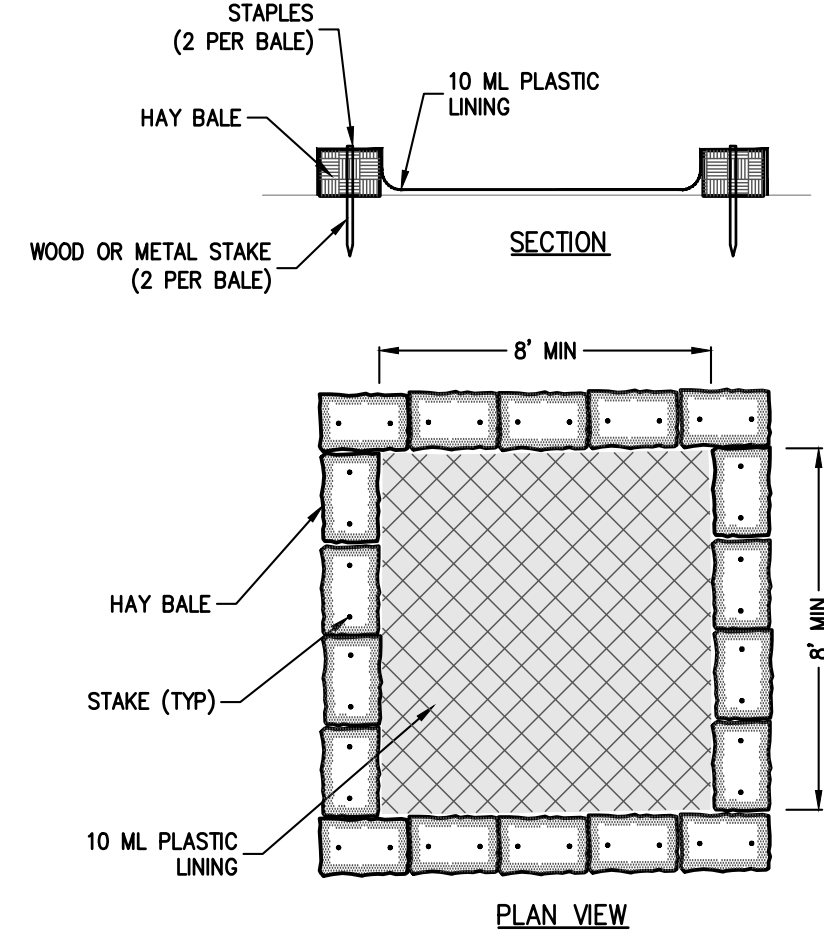

CONCRETE TRUCK
CLEANOUT AREA
N.T.S.

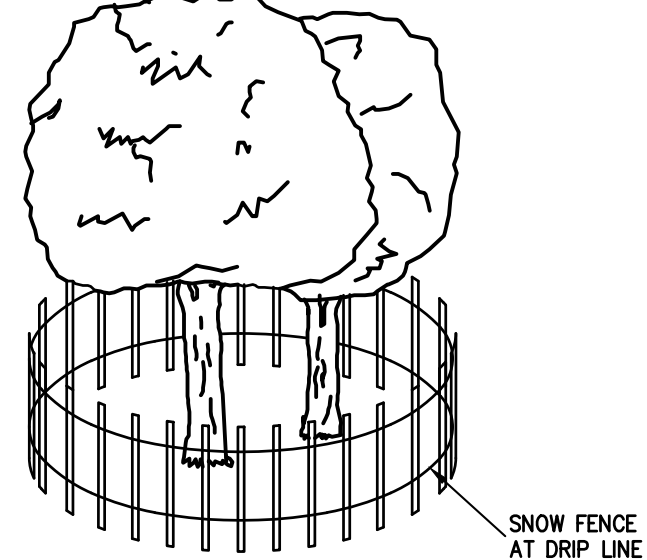


NOTE:
PROVIDE PROTECTION FOR TREES TO
REMAIN WITHIN THE LIMIT OF DISTURBANCE
TREE PROTECTION DETAIL
N.T.S.

NOTES:

1. STONE SIZE - USE 1 INCH STONE, OR RECLAIMED OR RECYCLED CONCRETE EQUIVALENT.
2. LENGTH - NOT LESS THAN 50' (EXCEPT ON A SINGLE RESIDENCE LOT WHERE A 30 FOOT MINIMUM LENGTH WOULD APPLY).
3. THICKNESS - NOT LESS THAN 6" (6) INCHES.
4. WIDTH - TWELVE (12) FOOT MINIMUM, BUT NOT LESS THAN THE FULL WIDTH AT POINTS WHERE INGRESS AND EGRESS OCCURS. TWENTY - FOUR (24) FOOT IF SINGLE ENTRANCE SITE.
5. GEOTEXTILE - WILL BE PLACED OVER THE ENTIRE AREA PRIOR TO PLACING OF STONE.
6. SURFACE WATER - ALL SURFACE WATER FLOWING OR DIVERTED TOWARD CONSTRUCTION ENTRANCES SHALL BE PIPED BENEATH THE ENTRANCE. IF PIPING IS IMPRACTICAL, A MOUNTABLE BERM WITH 5:1 SLOPES WILL BE PERMITTED.
7. MAINTENANCE - THE ENTRANCE SHALL BE MAINTAINED IN A CONDITION WHICH WILL PREVENT TRACKING OR FLOWING OF SEDIMENT SPILLED, DROPPED, WASHED OR TRACKED ONTO PUBLIC RIGHTS-OF-WAY. ALL SEDIMENT SPILLED, DROPPED, WASHED OR TRACKED ONTO PUBLIC RIGHTS-OF-WAY MUST BE REMOVED IMMEDIATELY.
8. WHEN WASHING IS REQUIRED, IT SHALL BE DONE ON AN AREA STABILIZED WITH STONE AND WHICH DRAINS INTO AN APPROVED SEDIMENT TRAPPING DEVICE.
9. PERIODIC INSPECTION AND NEEDED MAINTENANCE SHALL BE PROVIDED AFTER EACH RAIN.


STABILIZED CONSTRUCTION ENTRANCE DETAIL
N.T.S.

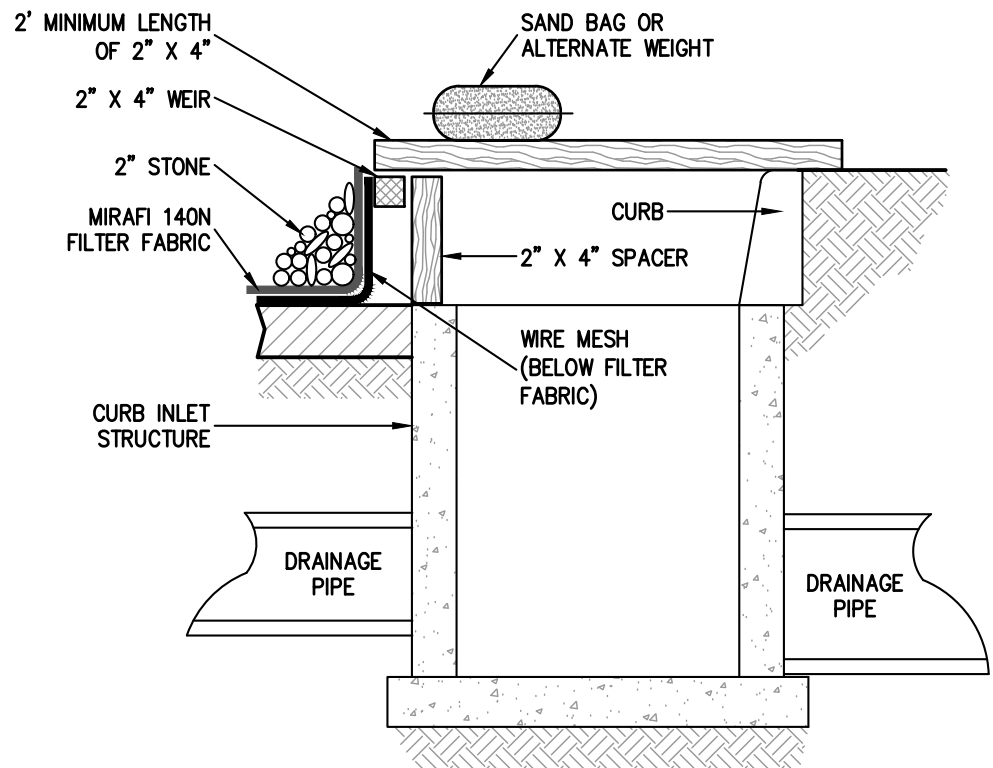

NOTES:

1. FILTER FABRIC SHALL HAVE AN EOS OF 40-85.
2. WOODEN FRAME SHALL BE CONSTRUCTED OF 2" X 4" CONSTRUCTION GRADE LUMBER.
3. WIRE MESH ACROSS THROAT SHALL BE A CONTINUOUS PIECE 30 INCH MINIMUM WIDTH WITH A LENGTH 4 FEET LONGER THAN THE THROAT. IT SHALL BE SHAPED AND SECURELY NAILED TO A 2" X 4" WEIR.
4. THE WEIR SHALL BE SECURELY NAILED TO 2" X 4" SPACERS 9 INCHES LONG SPACED NO MORE THAN 6 FEET APART.
5. THE ASSEMBLY SHALL BE PLACED AGAINST THE INLET AND SECURED BY 2" X 4" ANCHORS 2 FEET LONG EXTENDING ACROSS THE TOP OF THE INLET AND HELD IN PLACE BY SAND BAGS OR ALTERNATE WEIGHTS.


CURB INLET PROTECTION DETAIL
N.T.S.




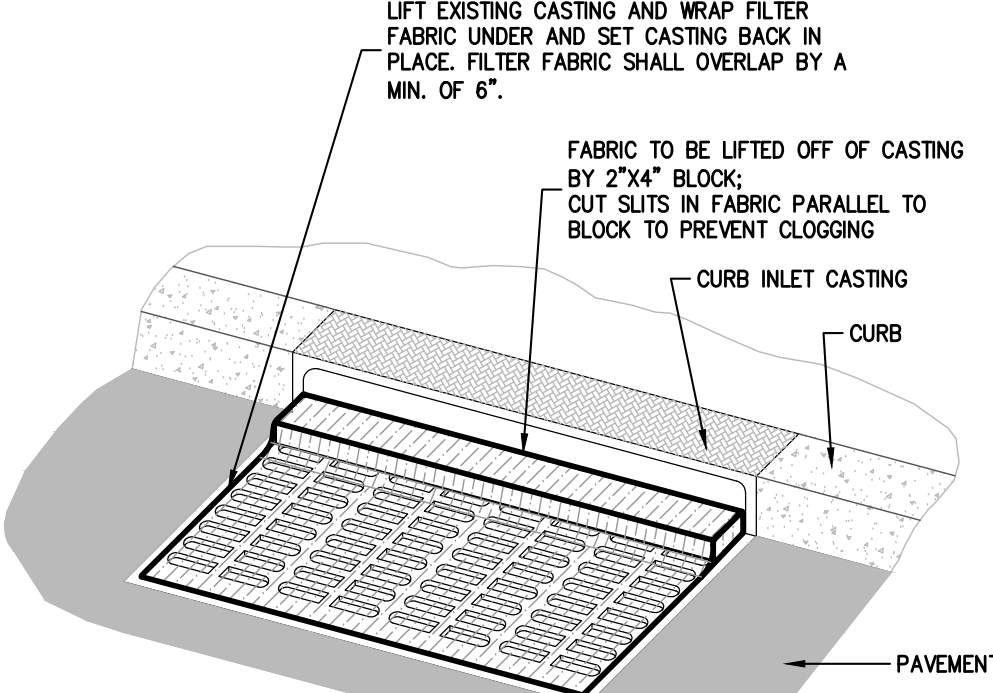


NOTE:


1. CONTRACTOR IS TO CLEAN INLET FILTER AFTER EVERY STORM
2. CONTRACTOR TO REMOVE FABRIC AND LUMBER UPON COMPLETION OF PROJECT
3. FABRIC TO BE MIRAFI 100X OR EQUIVALENT

CURB INLET FILTER DETAIL
N.T.S.

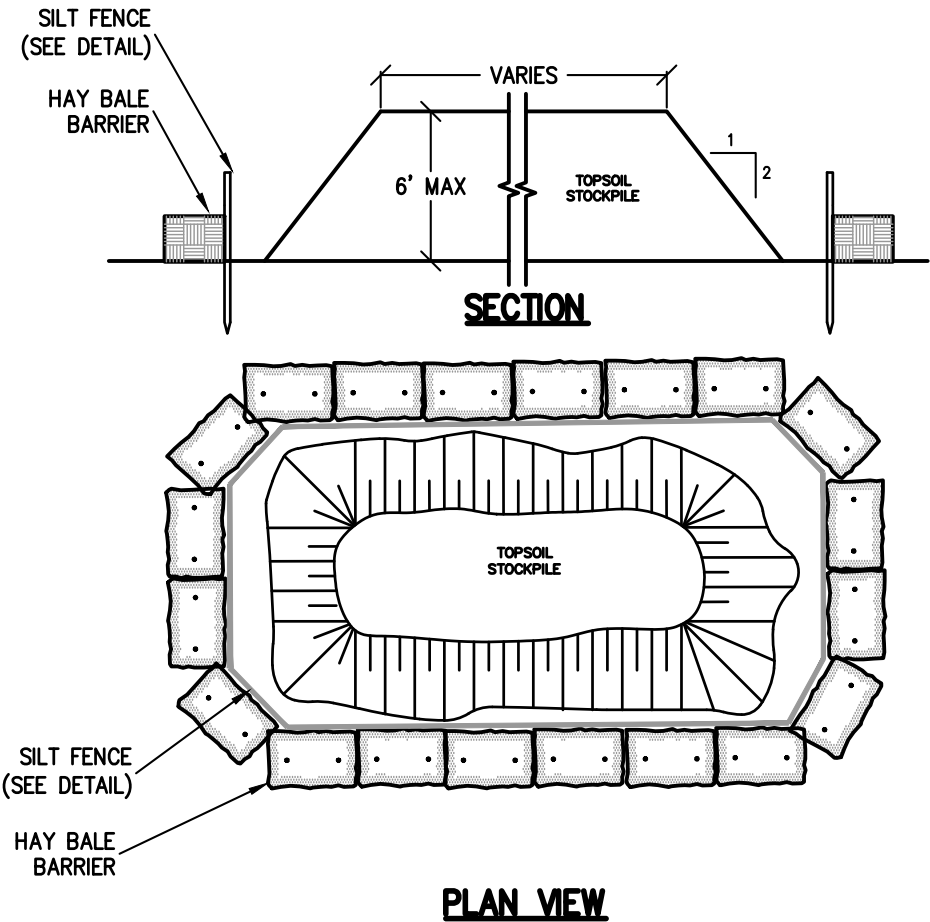

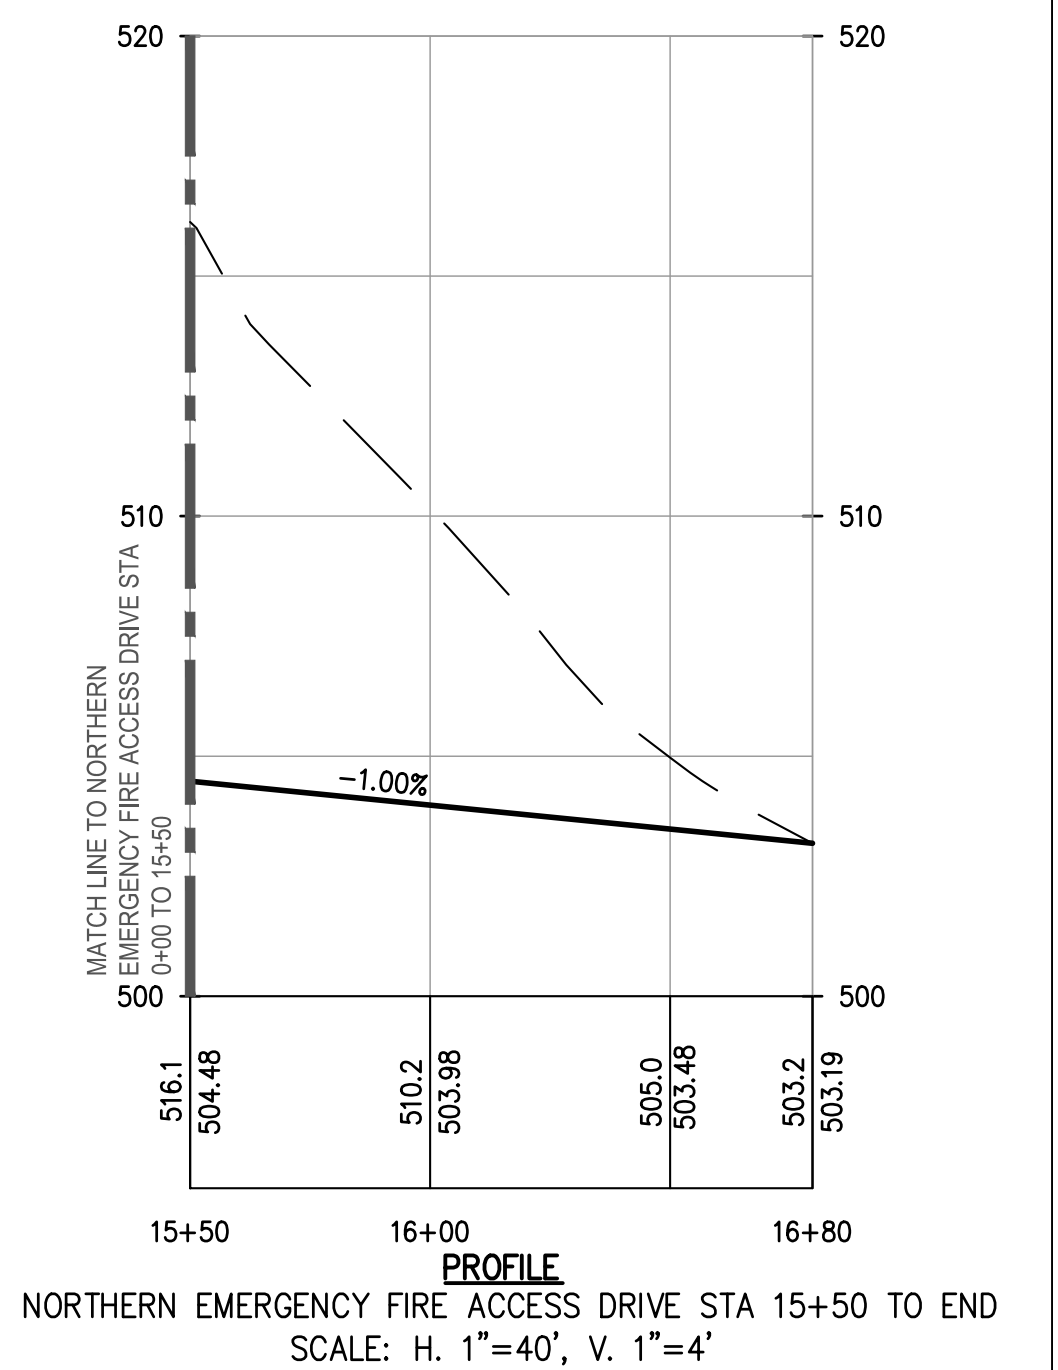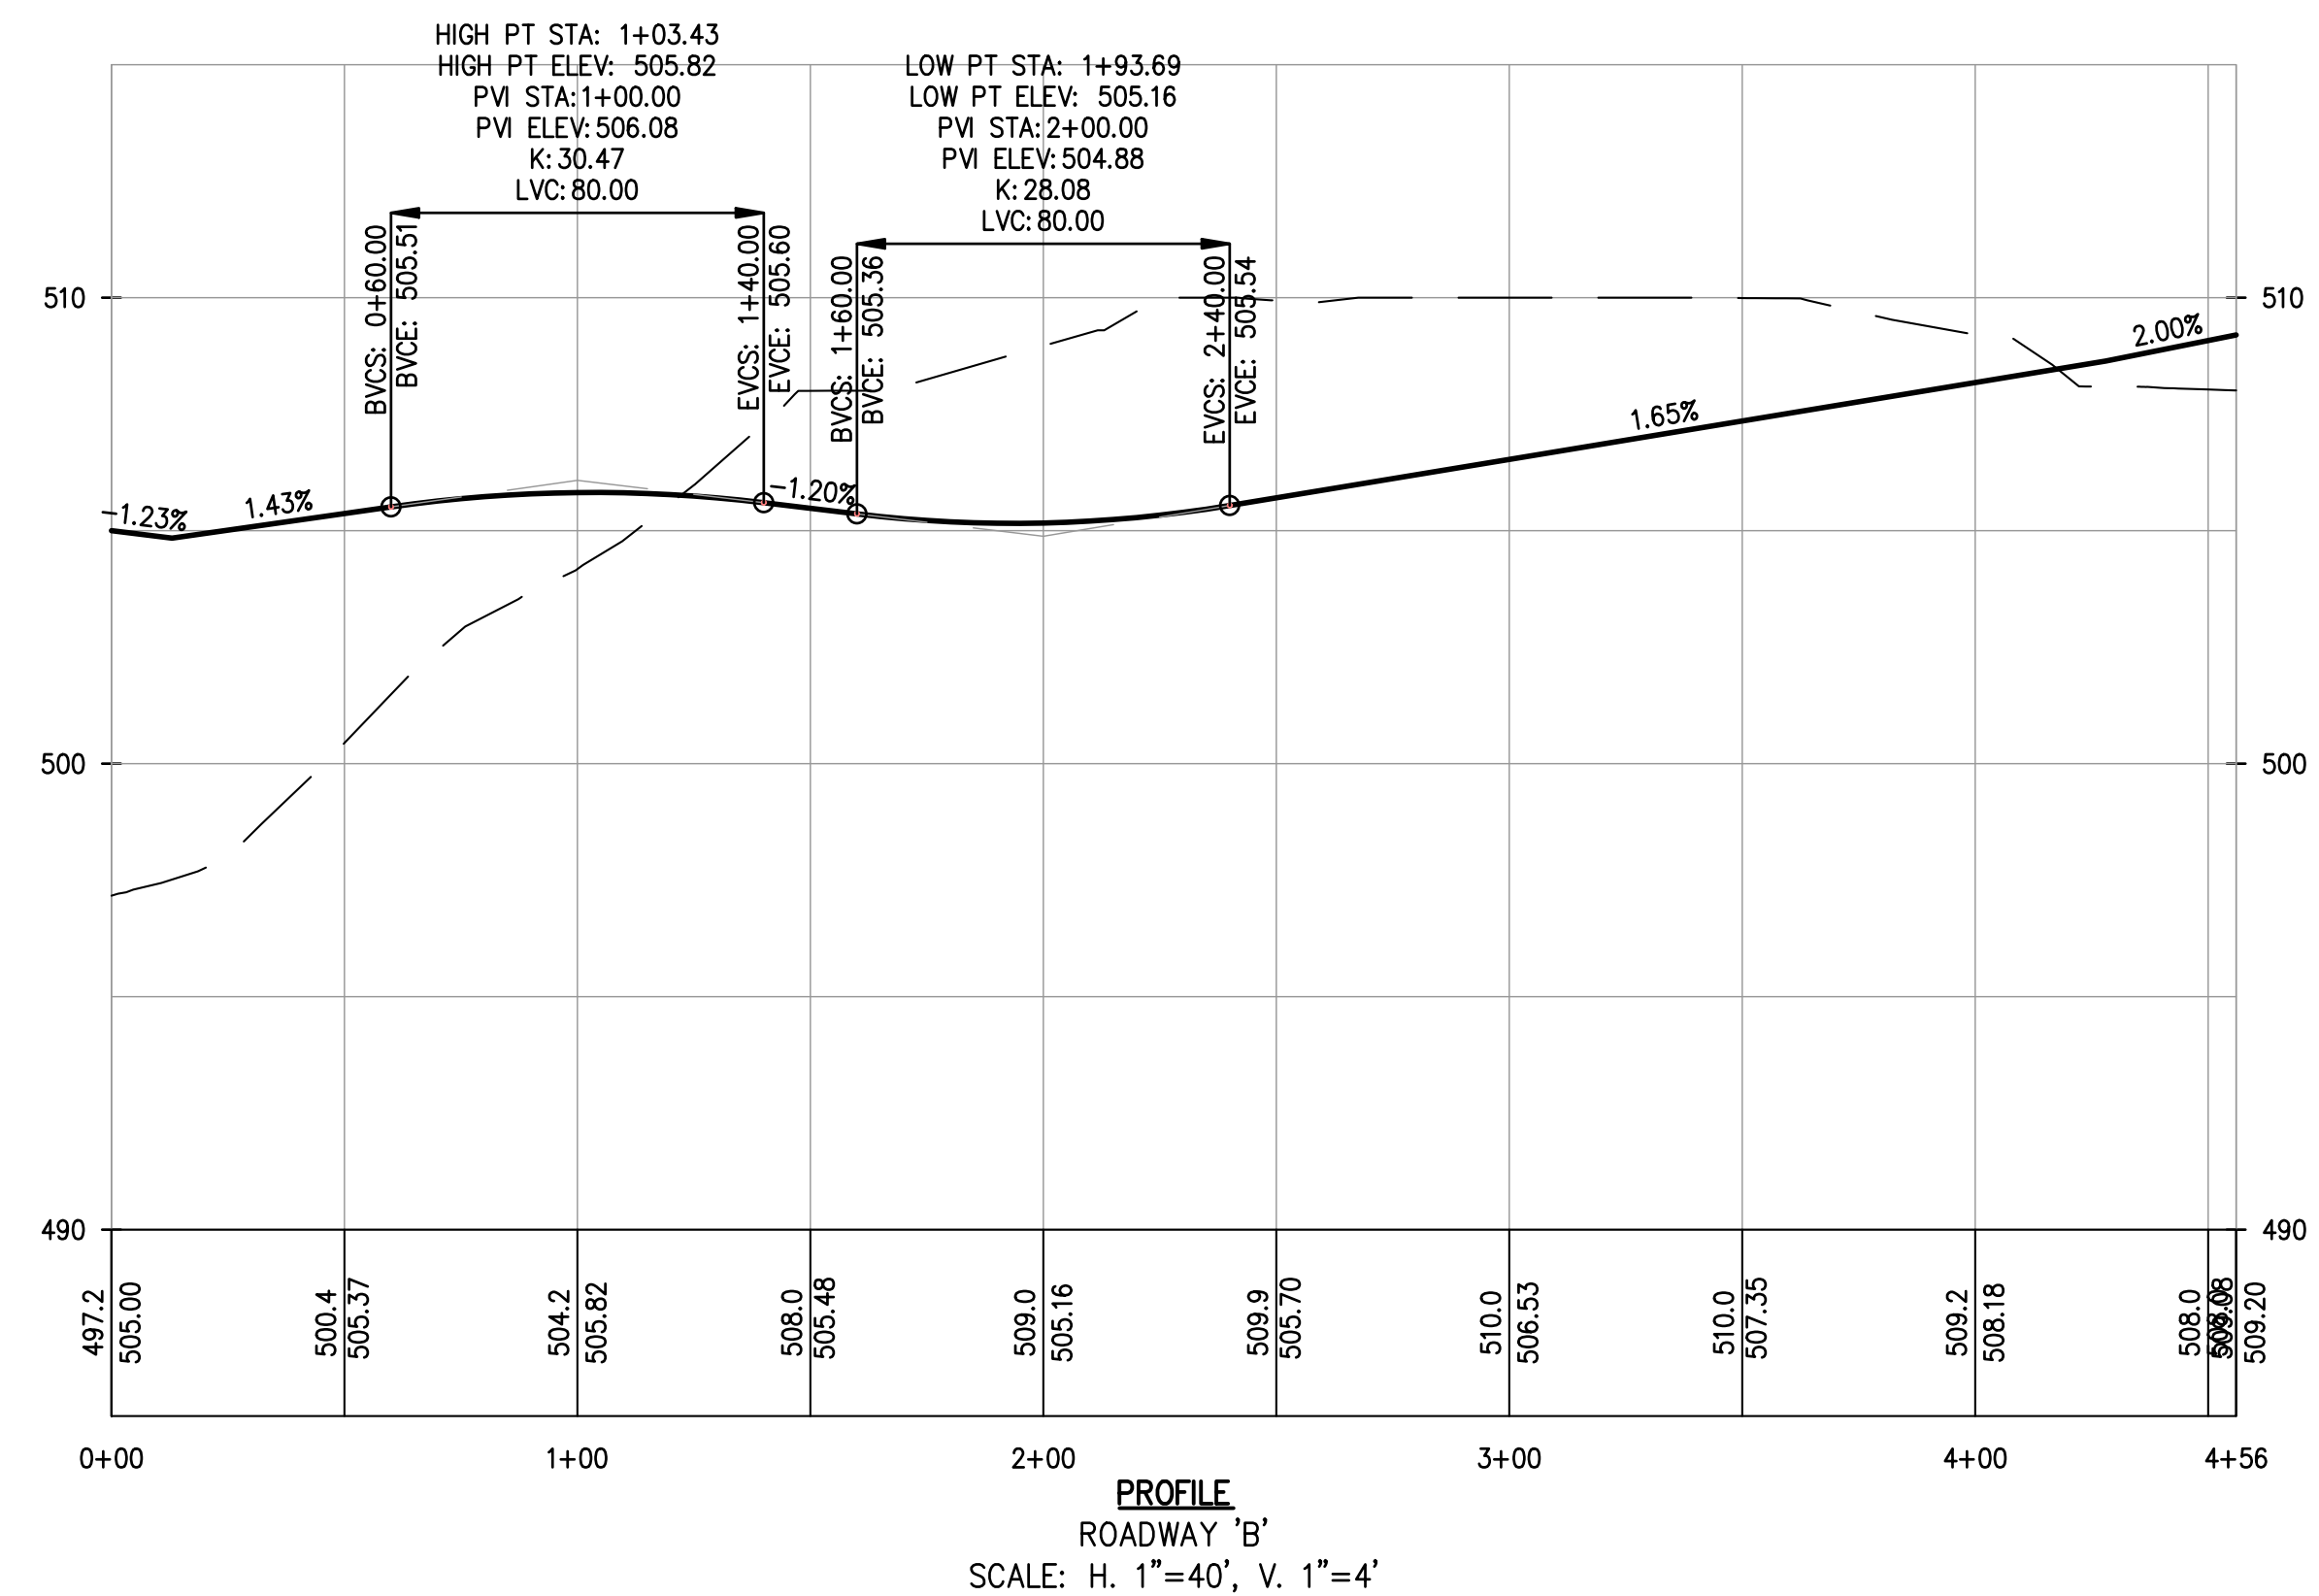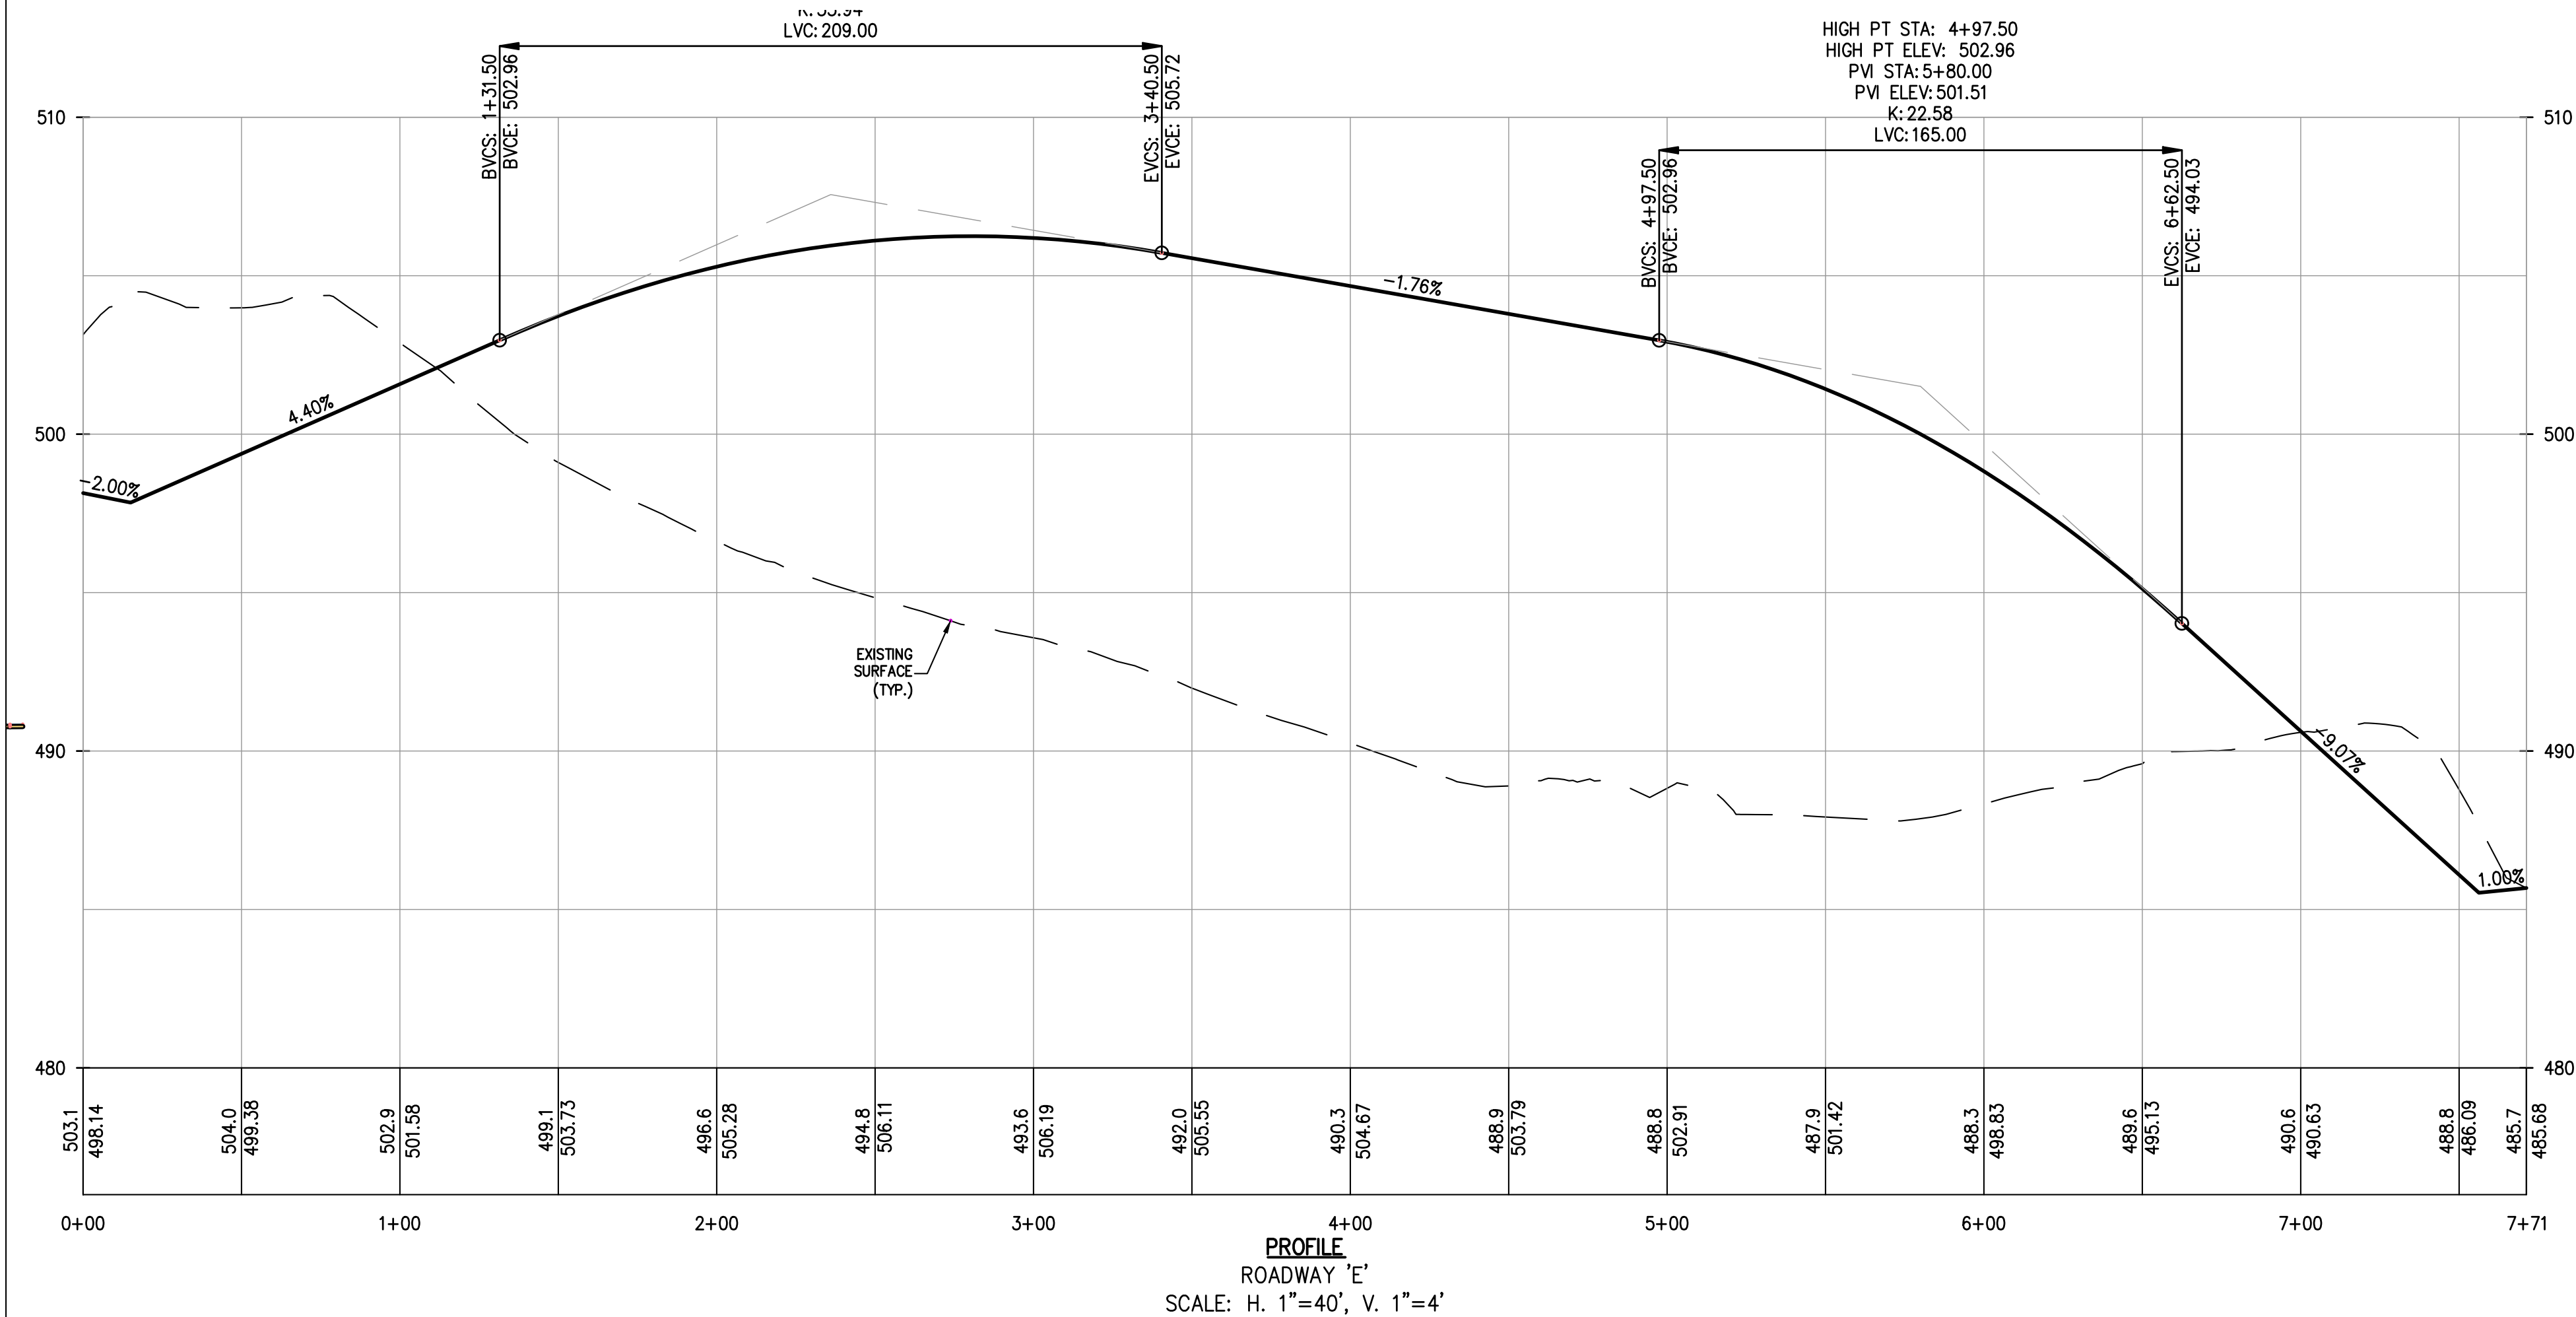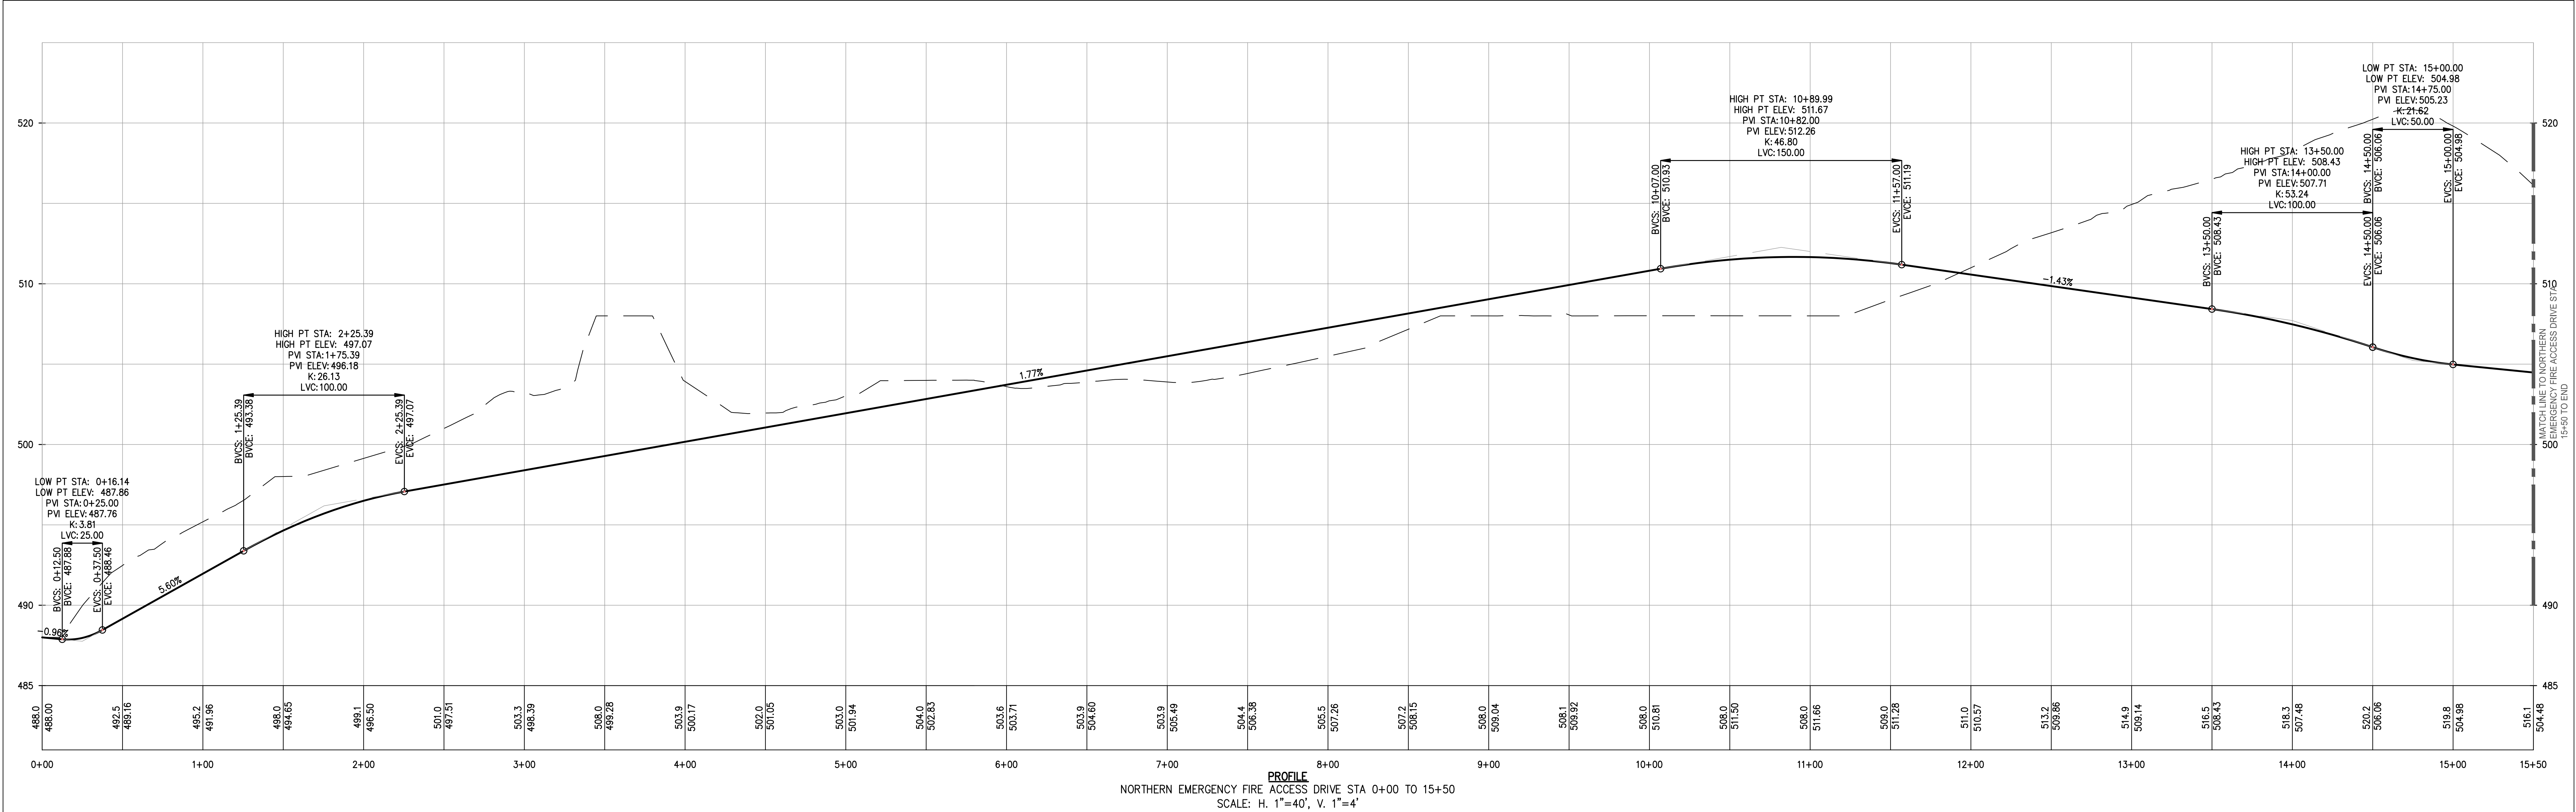


1 PLANNING BOARD SUBMISSION			AP	6/11/25
REV	DESCRIPTION	BY	DATE	
DISCLAIMER: UNAUTHORIZED ALTERATION OR ADDITIONS TO THESE PLANS IS A VIOLATION OF THE N.Y.S. EDUCATION LAW, ARTICLE 145, SECTION 7208, SUBSECTION 2.				
 BROOKER ENGINEERING a division of Weston & Sampson WESTON & SAMPSON, PE, LS, LA, ARCHITECTS, PC 74 Lafayette Avenue, Suite 501, Suffern, NY 10901 (845) 357-4411 WESTONANDSAMPSON.COM				
PROJECT: RELLA BOULEVARD VILLAGE OF MONTEBELLO ROCKLAND COUNTY NEW YORK				
TITLE: DRIVEWAY PROFILES (1 OF 2)				
				
PROJECT NO: ENG24-1108		DRAWN: AP	CHECKED: JN	
SCALE: 1" = 40'				
GRAPHIC SCALE: 0' 40' 80'				
DATE: 05/09/25		DRAWING NO: 6		

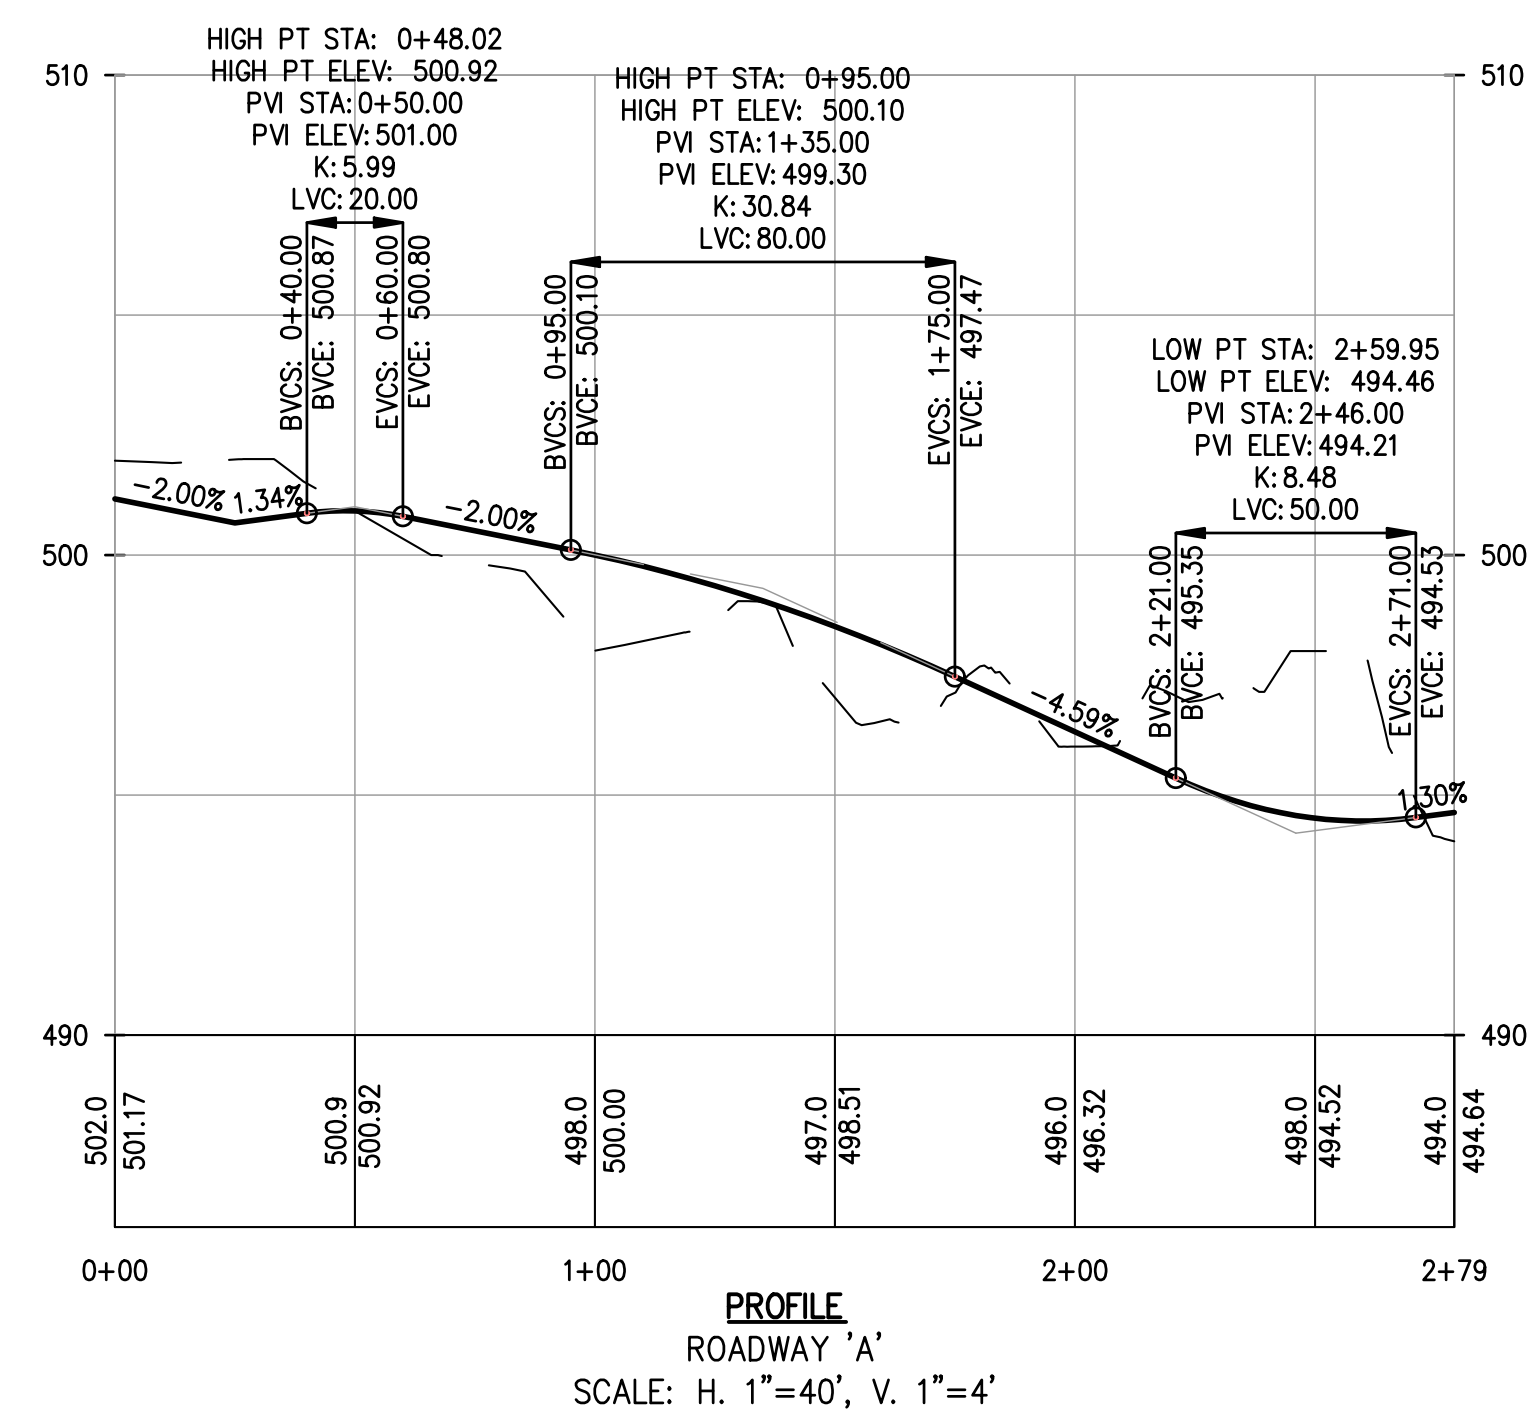


SECTION B-B


SECTION A-A

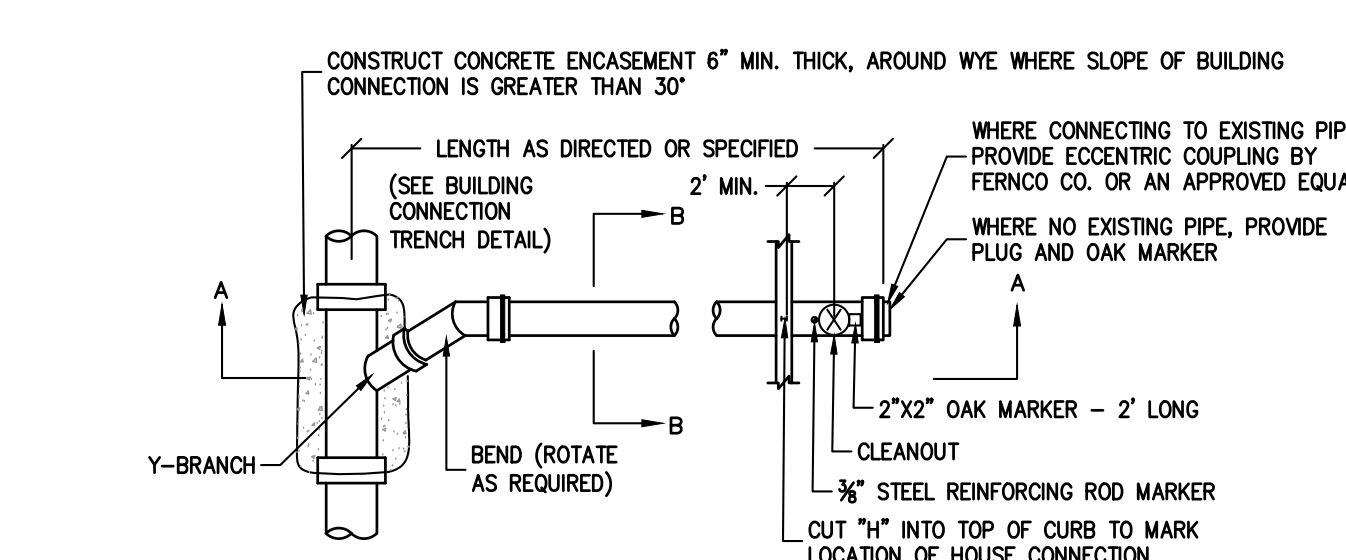


PLAN
BUILDING CONNECTION DETAILS
N.T.S.

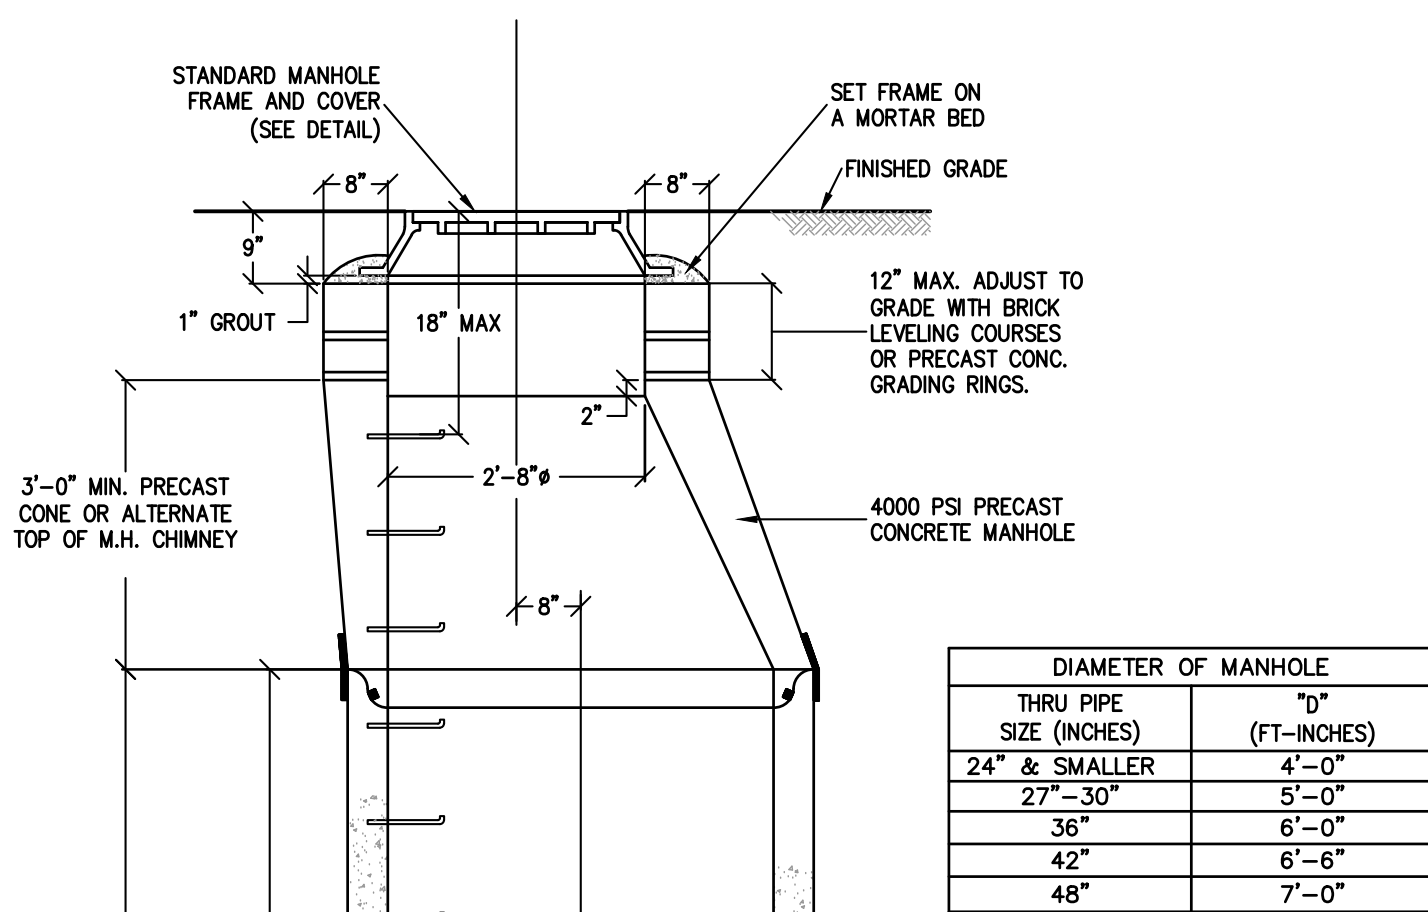


DIAMETER OF MANHOLE	
THRU PIPE SIZE (INCHES)	"D" (FT-INCHES)
24" & SMALLER	4'-0"
27"-30"	5'-0"
36"	6'-0"
42"	6'-6"
48"	7'-0"

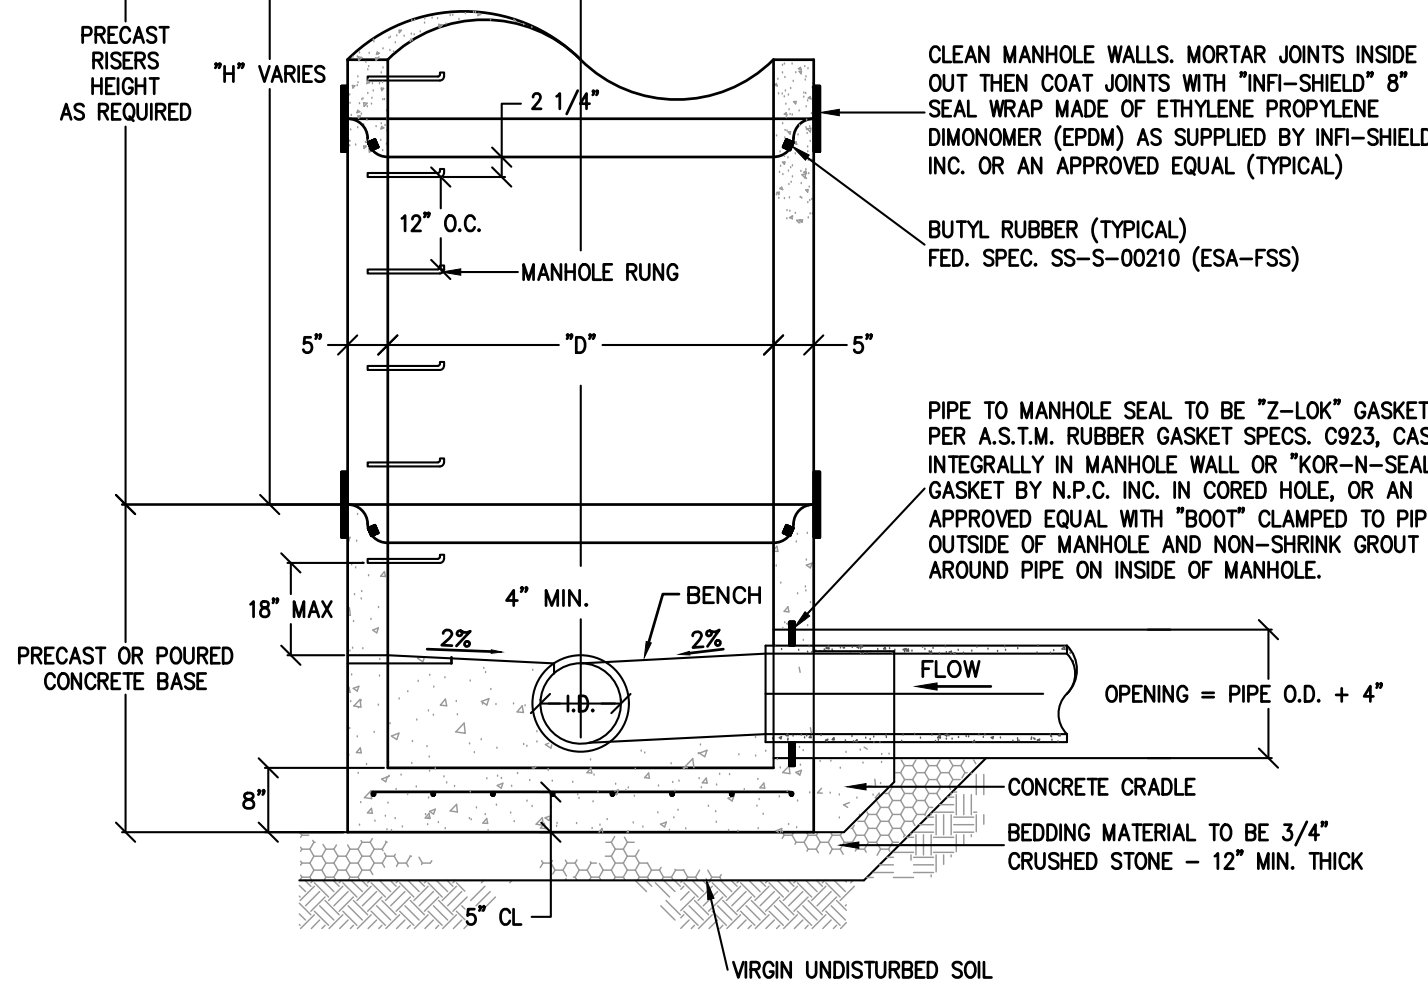

PRECAST STANDARD MANHOLE

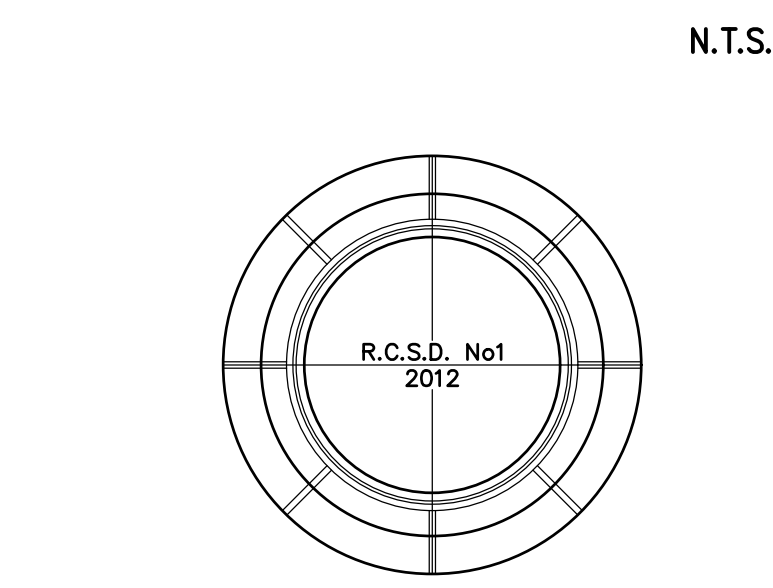


PLAN

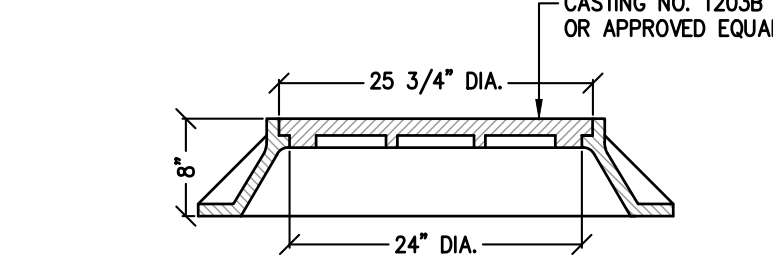


SECTION

STANDARD MANHOLE FRAME AND COVER
N.T.S.


MANHOLE RUNG DETAIL
N.T.S.

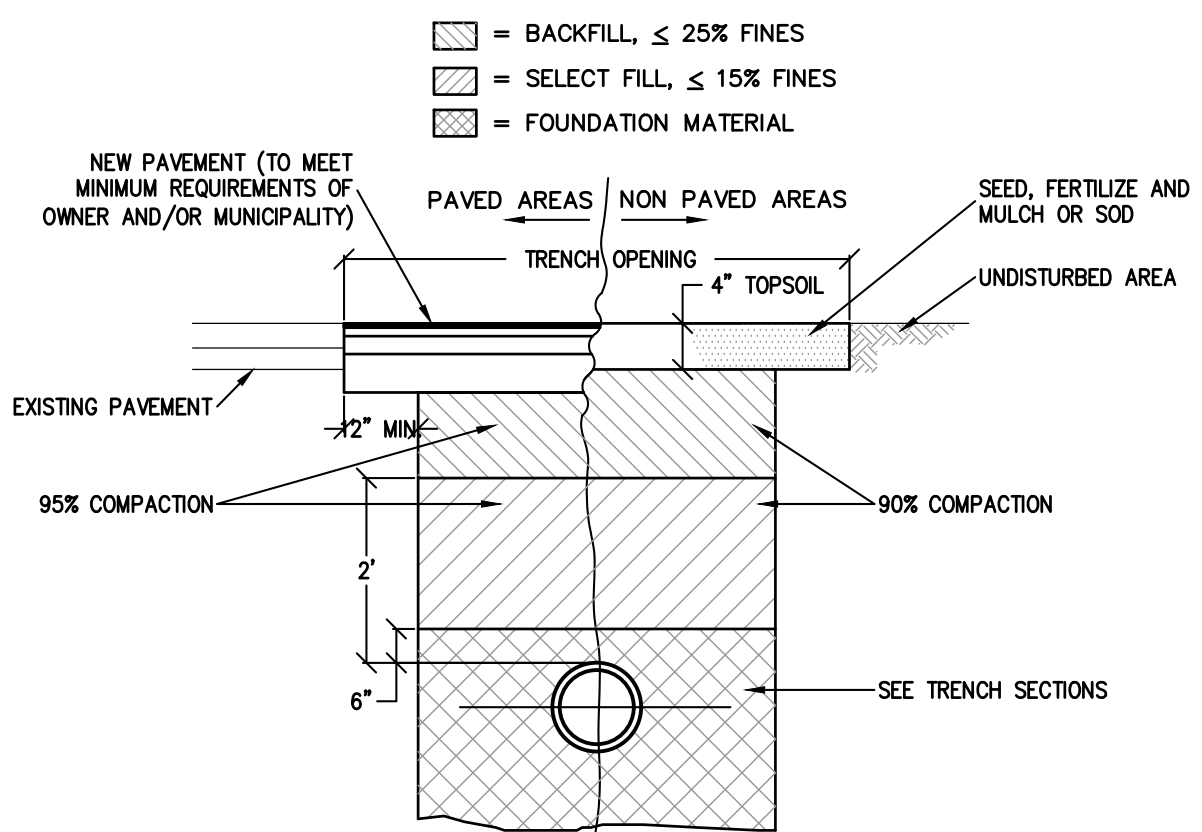


PIPE TRENCH BACKFILL DETAIL

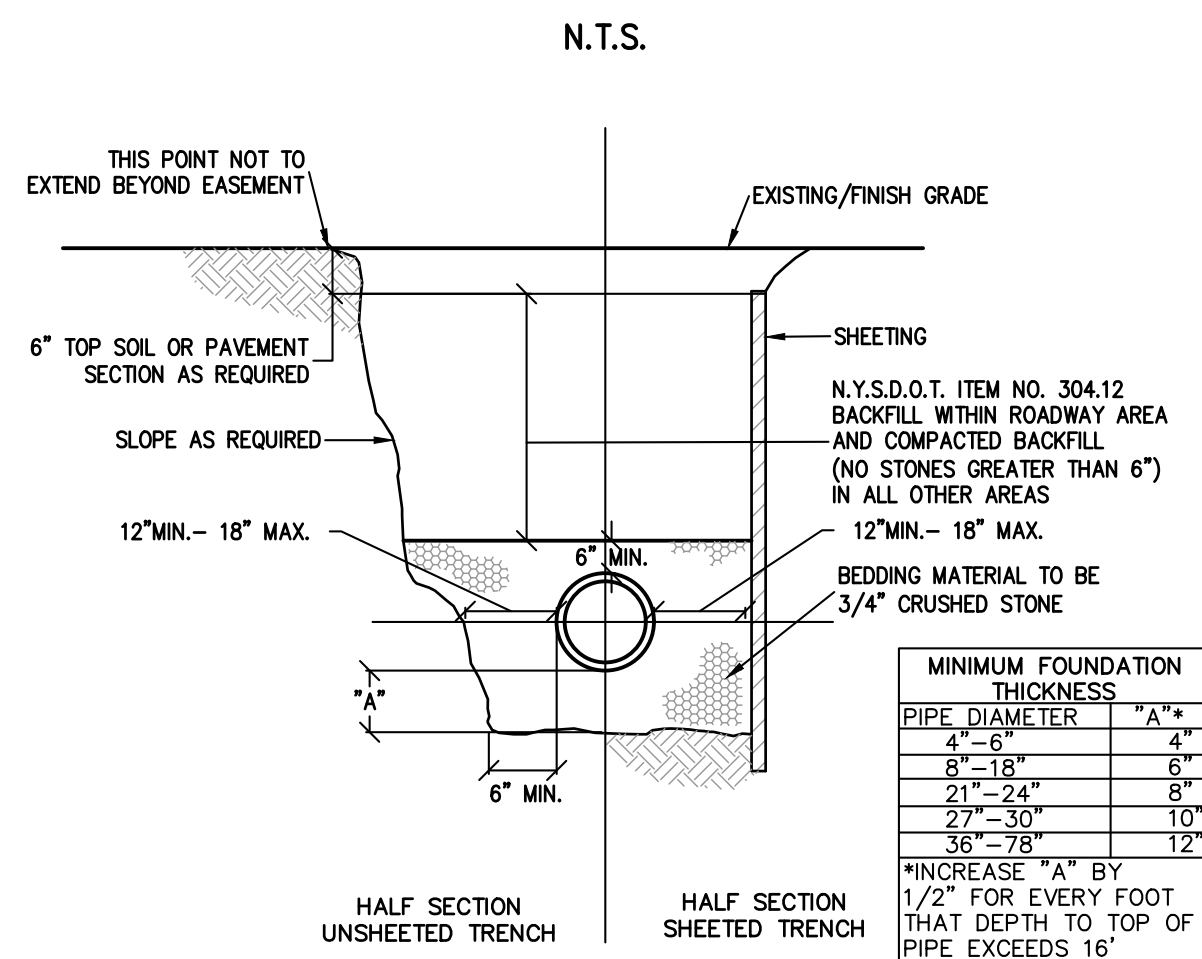


SANITARY TRENCH IN EARTH DETAIL

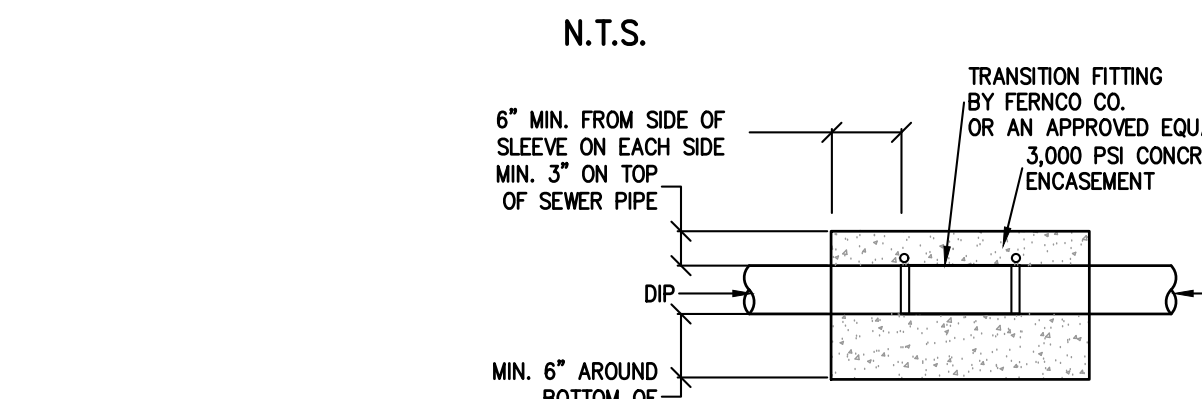


PIPE TRANSITION DETAIL

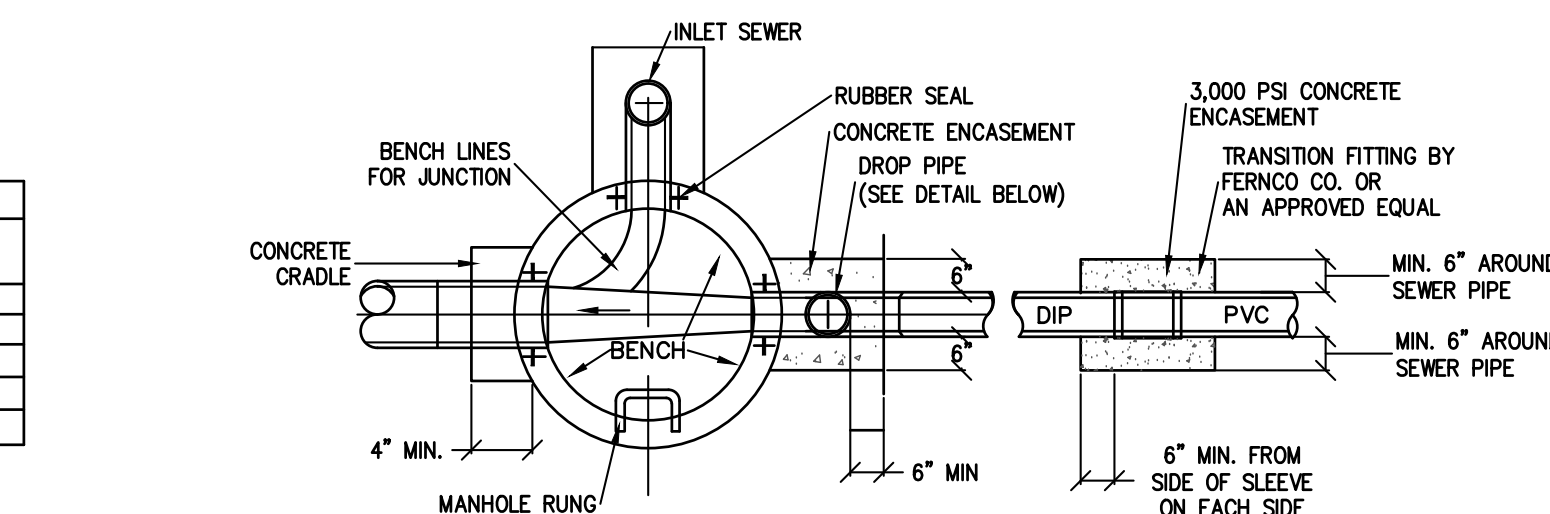


DROP MANHOLE PLAN VIEW

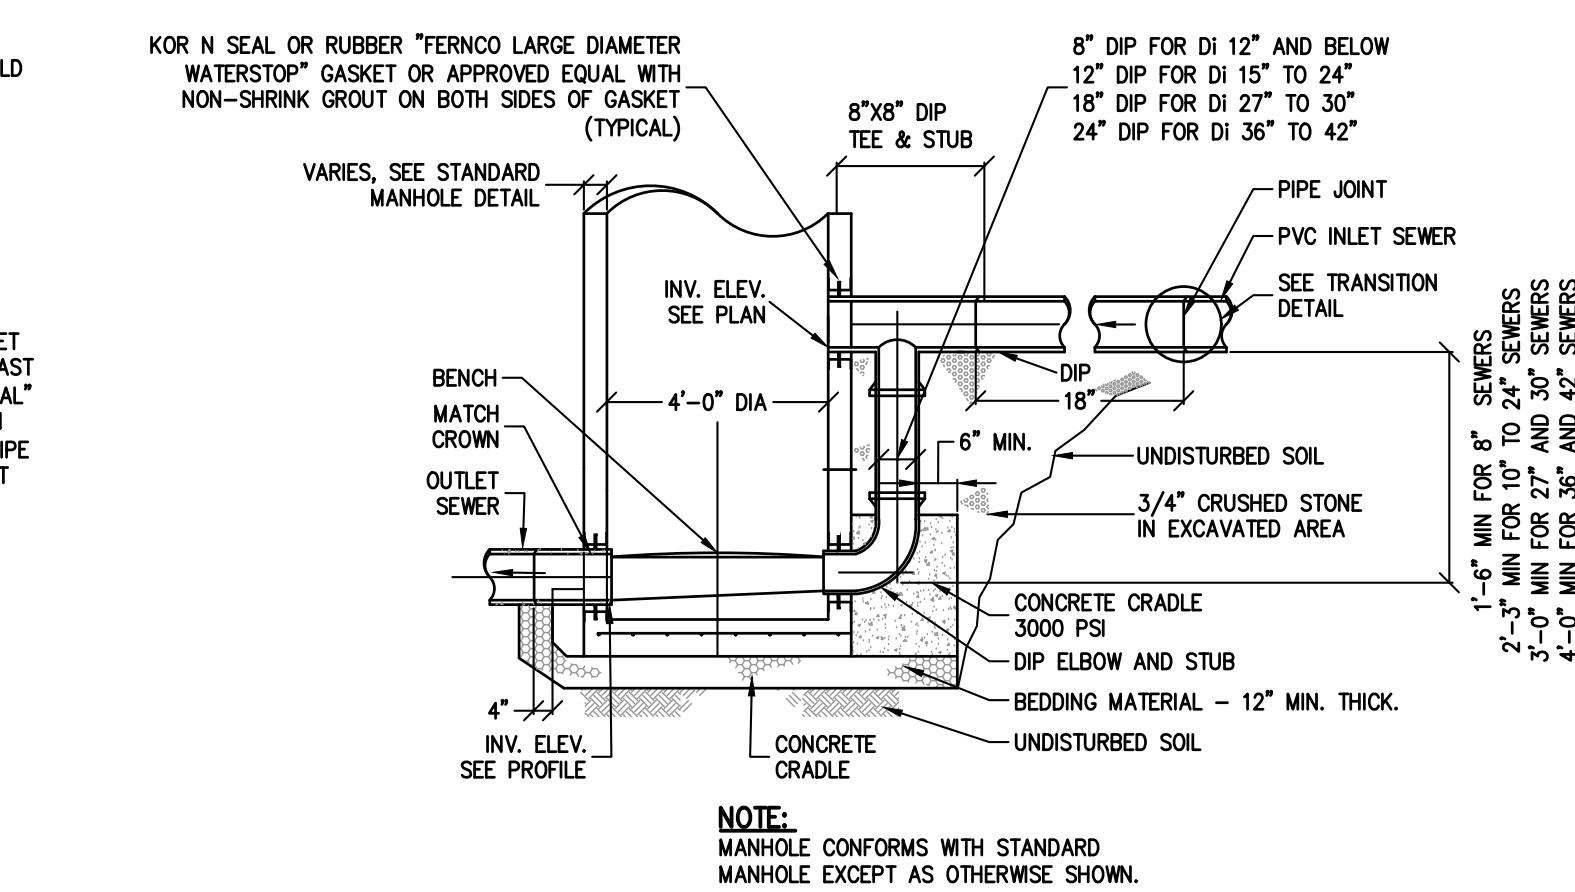


DROP MANHOLE DETAIL
N.T.S.

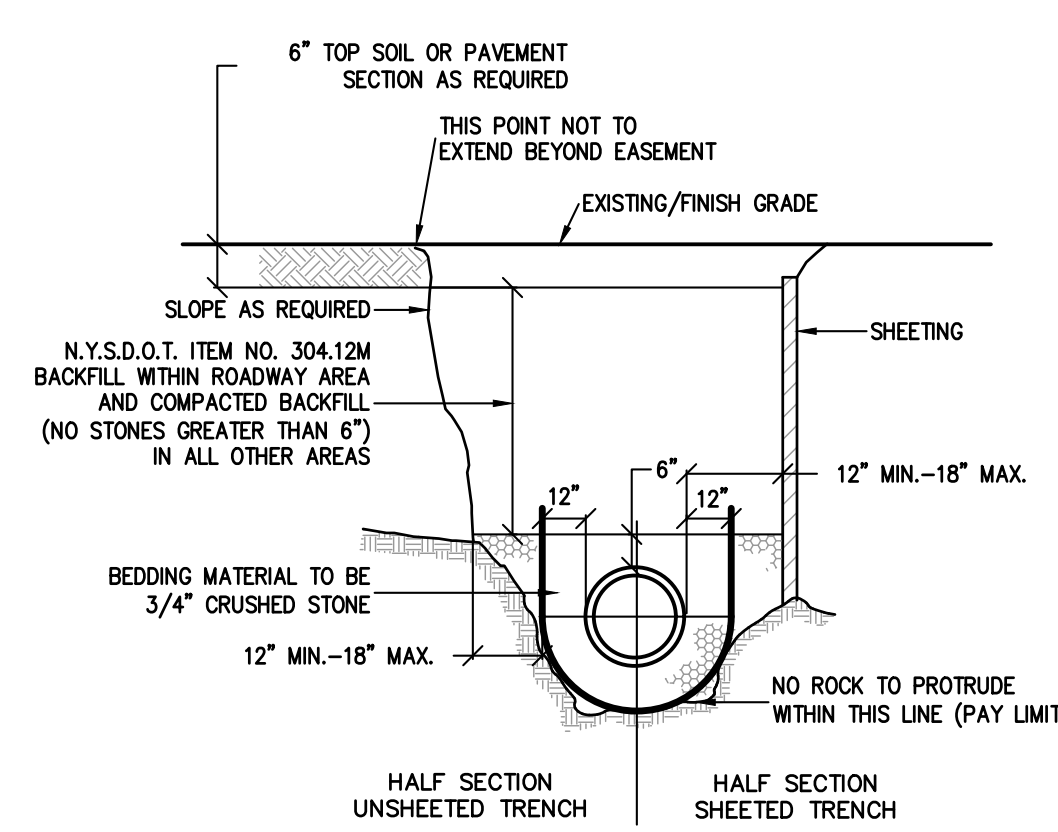


TRENCH IN ROCK DETAIL

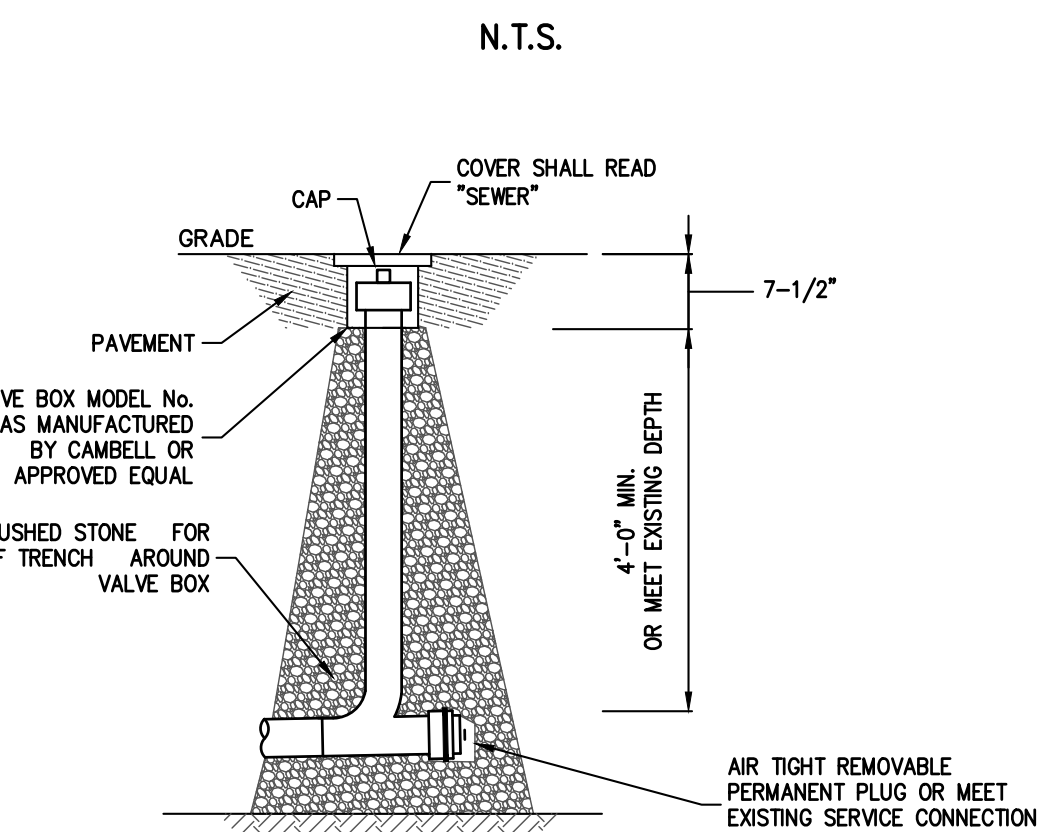


CLEANOUT IN PAVEMENT DETAIL
N.T.S.

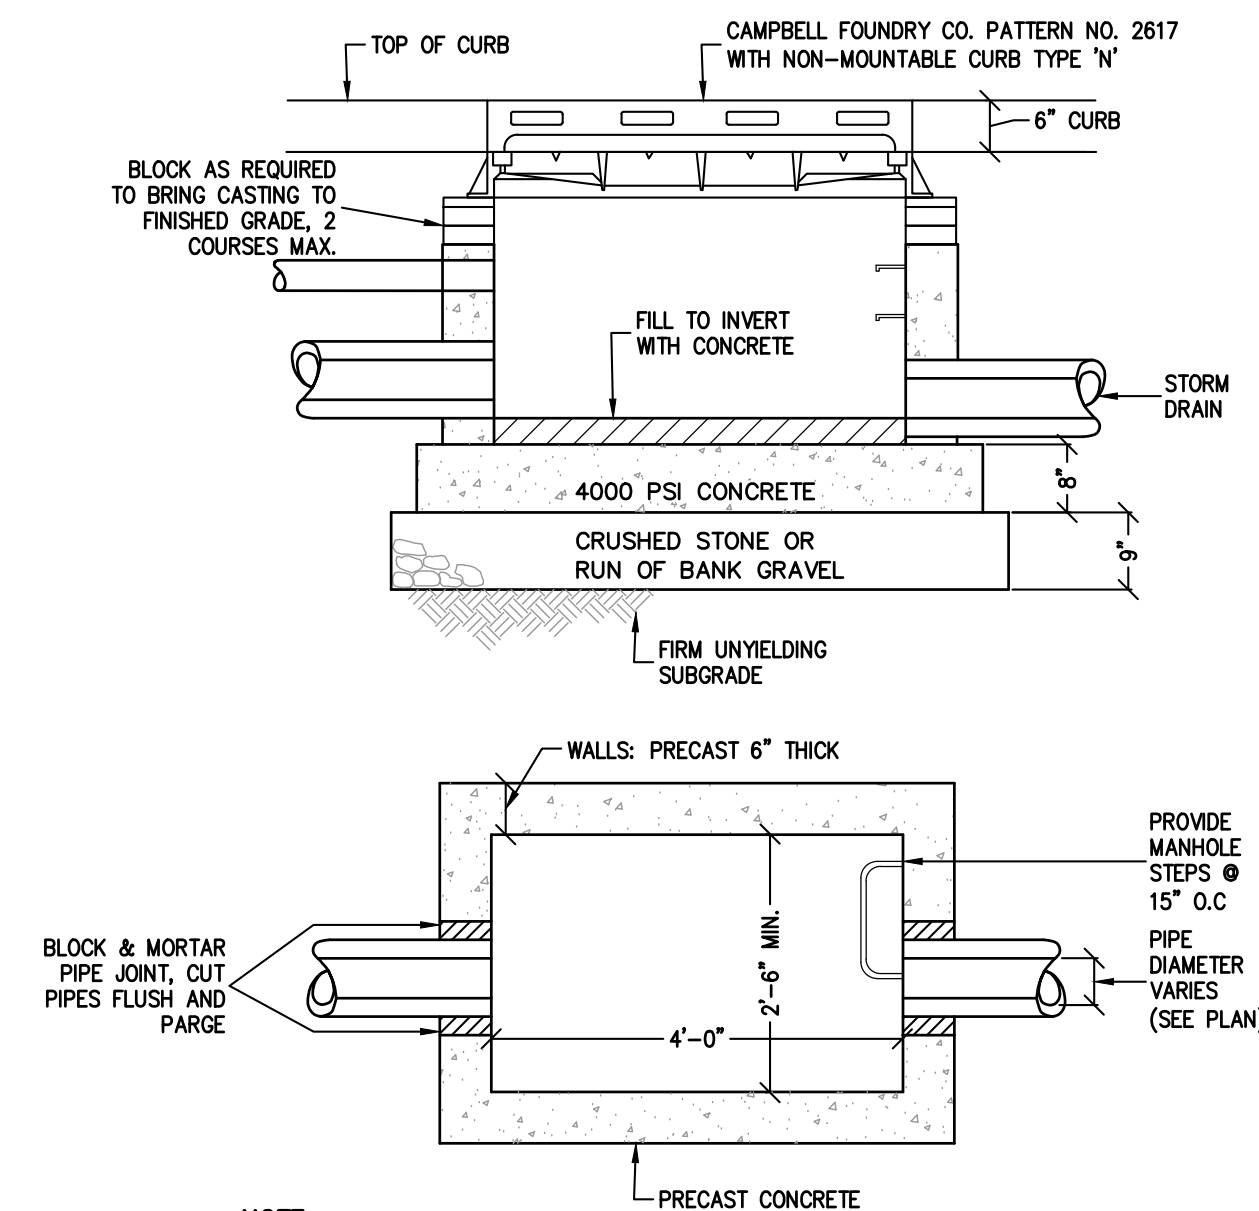


CATCH BASIN DETAIL
N.T.S.

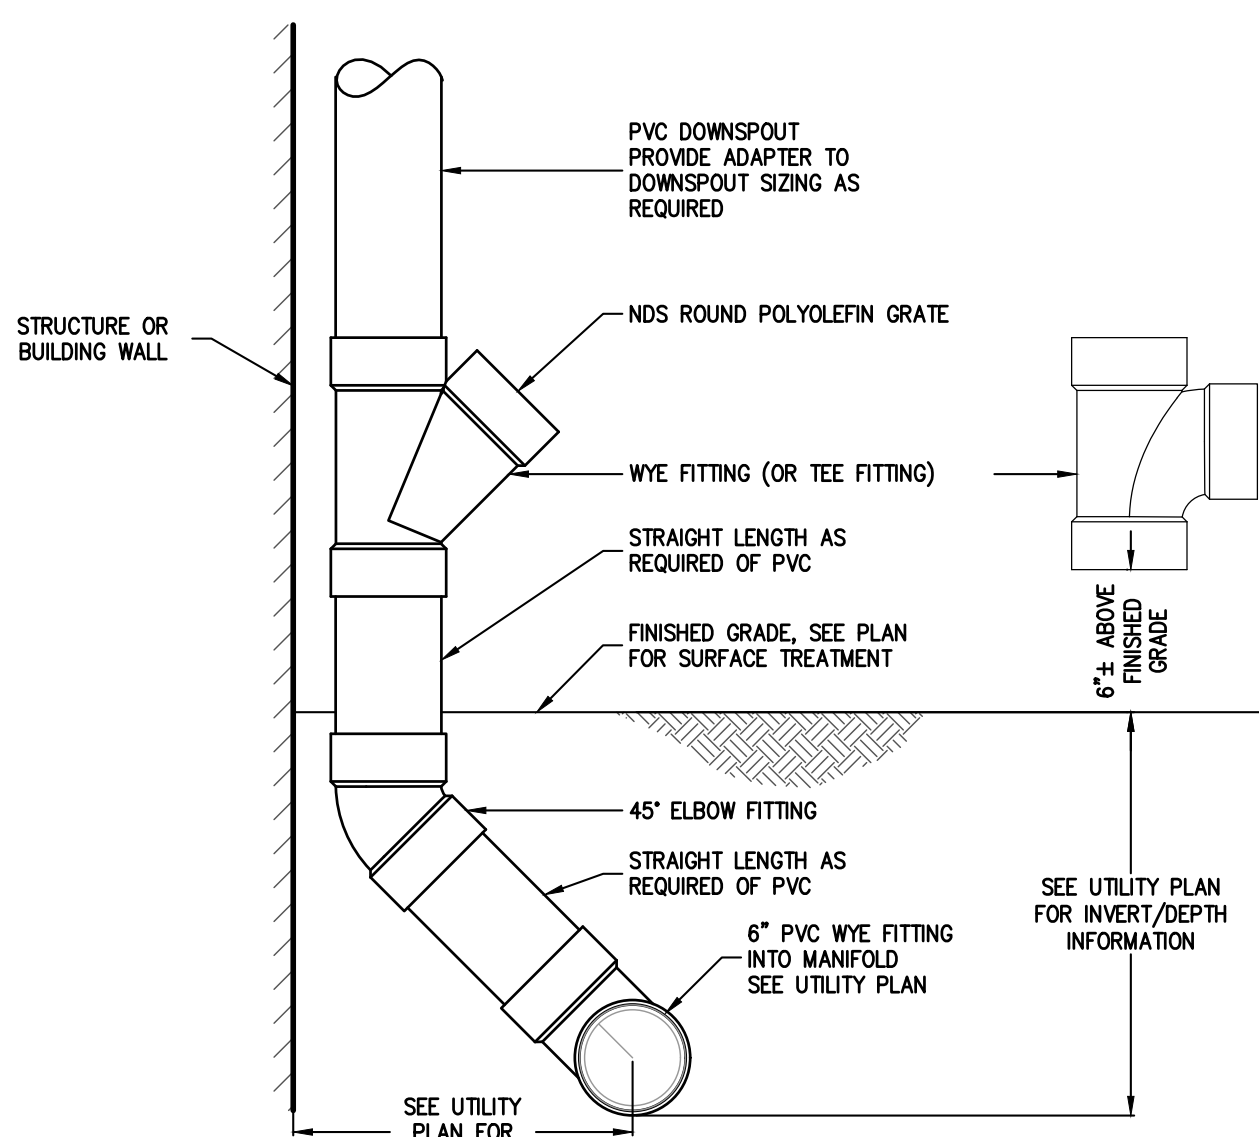



ROOF LEADER CLEANOUT DETAIL
N.T.S.

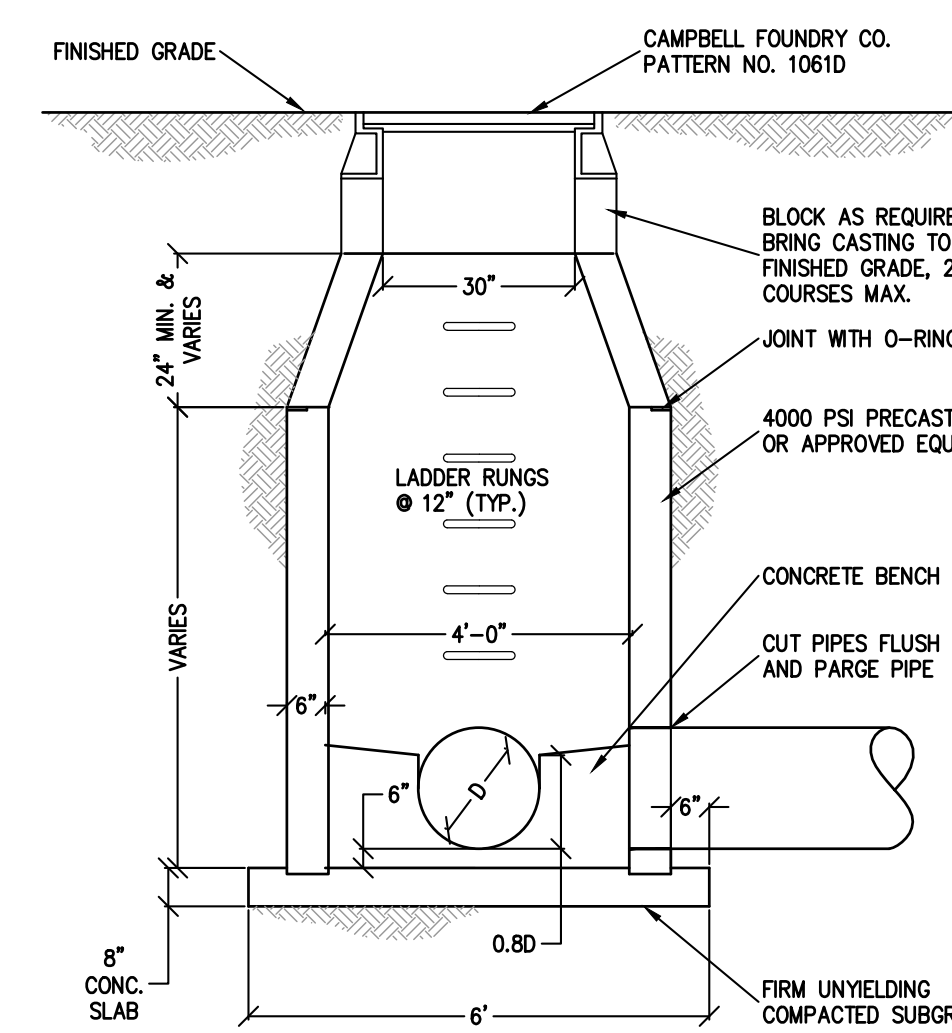


STANDARD STORM MANHOLE DETAIL
N.T.S.

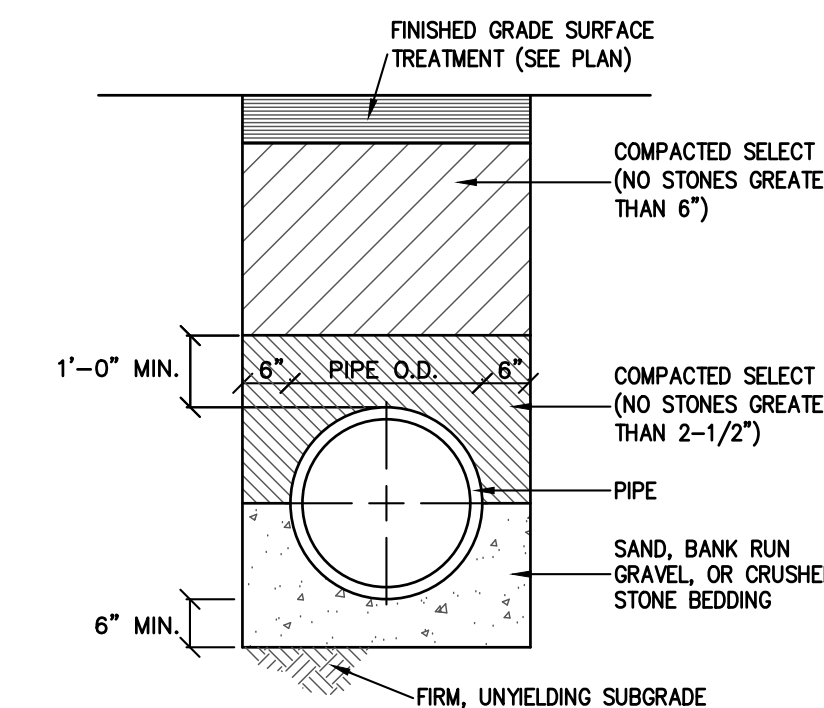

STORM PIPE BEDDING DETAIL
N.T.S.

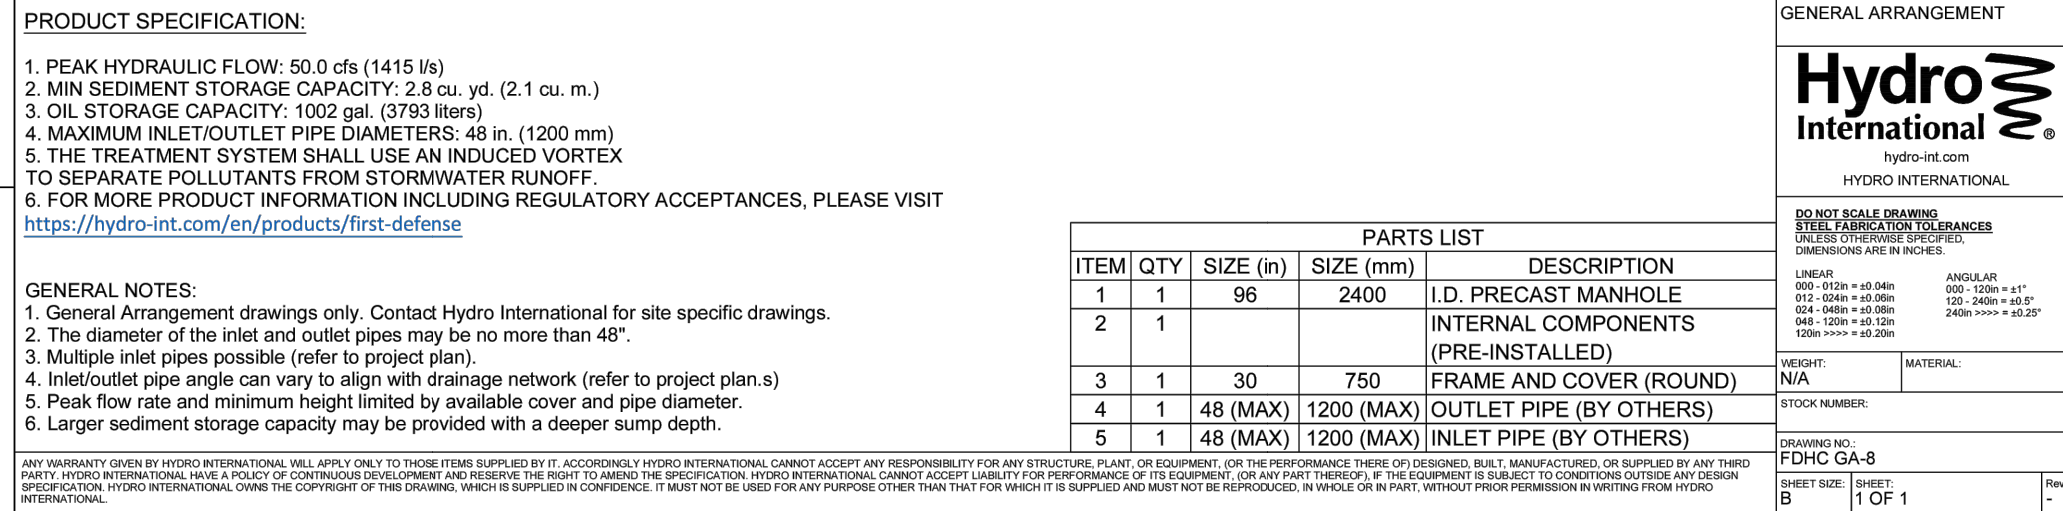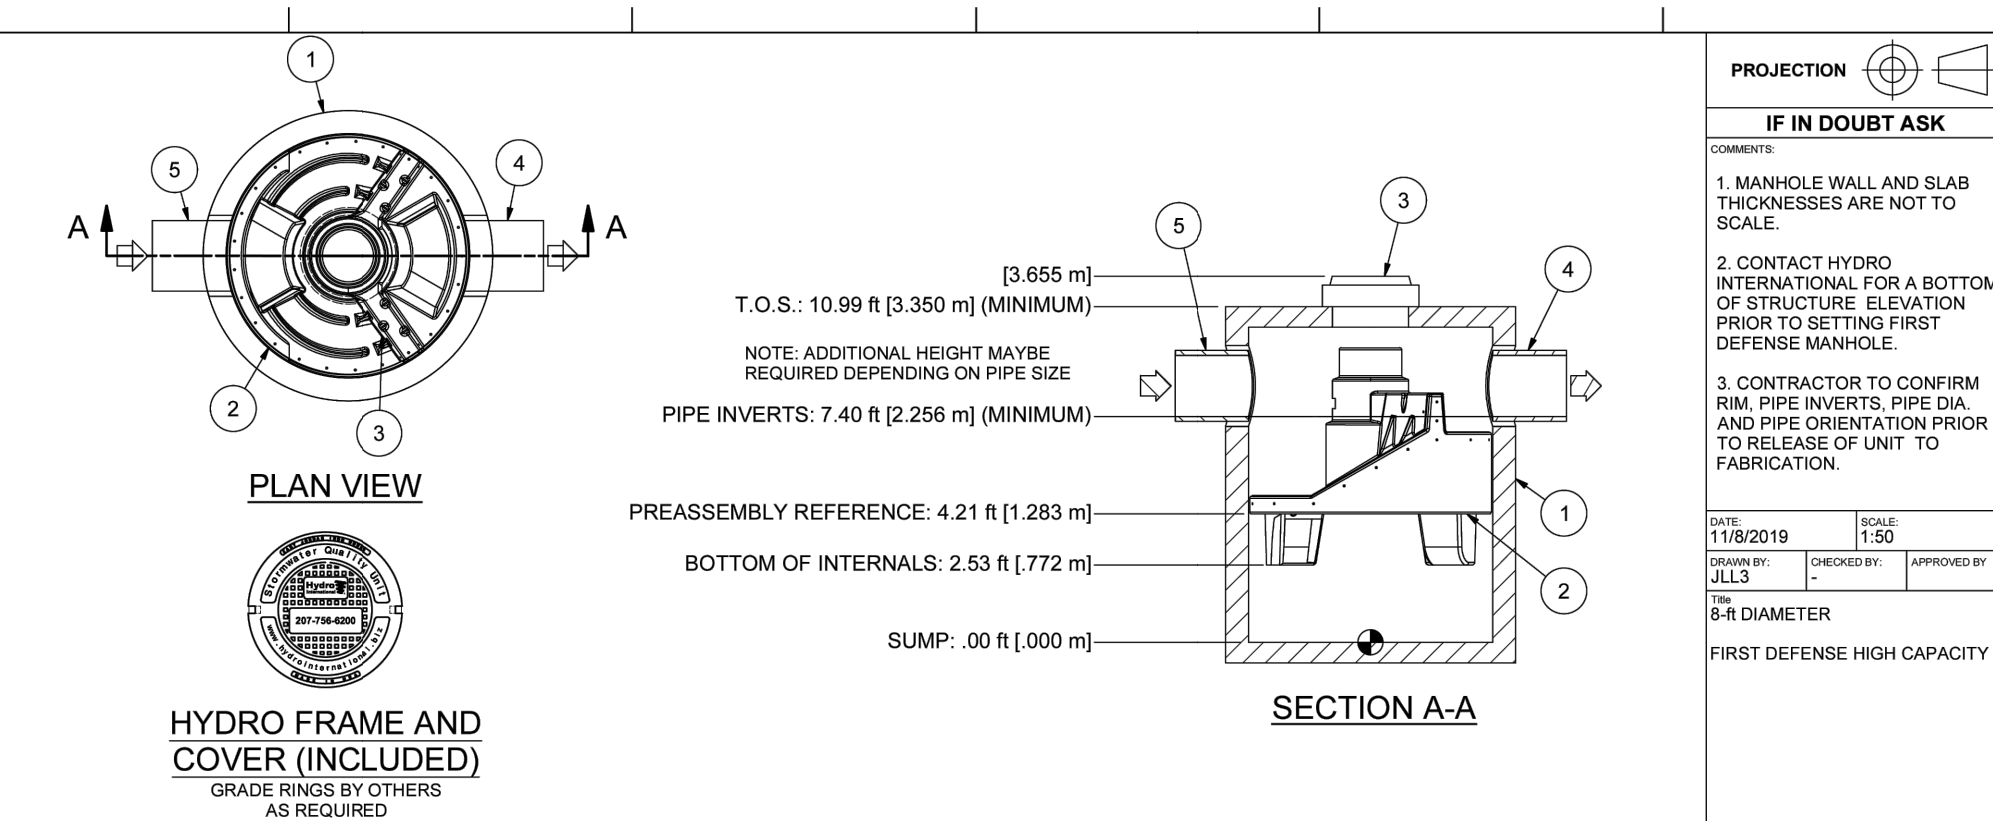

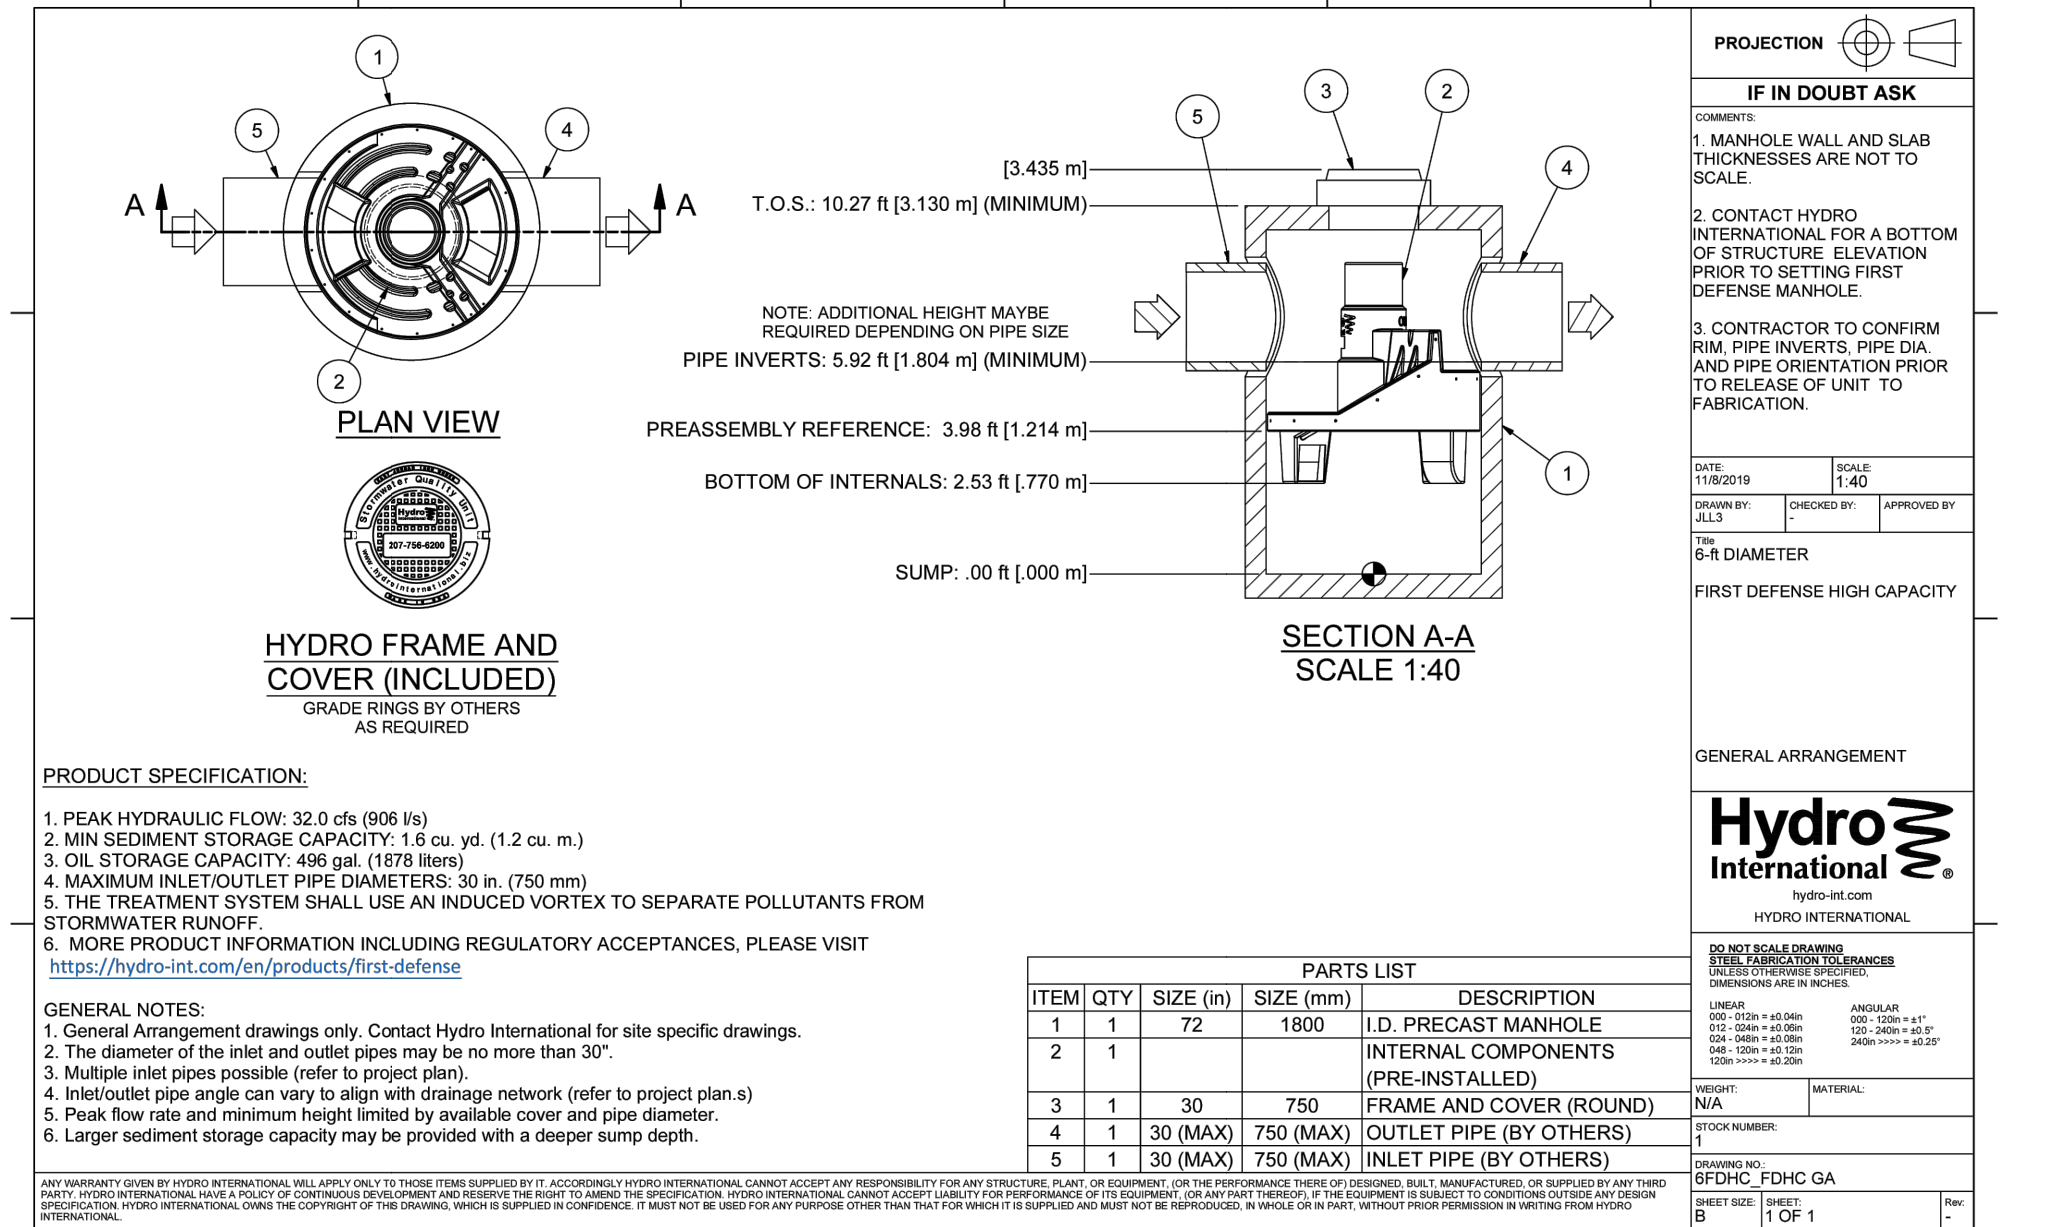




1	PLANNING BOARD SUBMISSION	AP	6/11/2
REV	DESCRIPTION	BY	DATE















DISCLAIMER:
UNAUTHORIZED ALTERATION OR ADDITIONS TO THESE PLANS IS A VIOLATION
OF THE N.Y.S. EDUCATION LAW, ARTICLE 145, SECTION 7209, SUBSECTION 2.



PROJECT:	RELLA BOULEVARD VILLAGE OF MONTEBELLO ROCKLAND COUNTY NEW YORK
TITLE:	CONSTRUCTION DETAILS (2 OF 3)

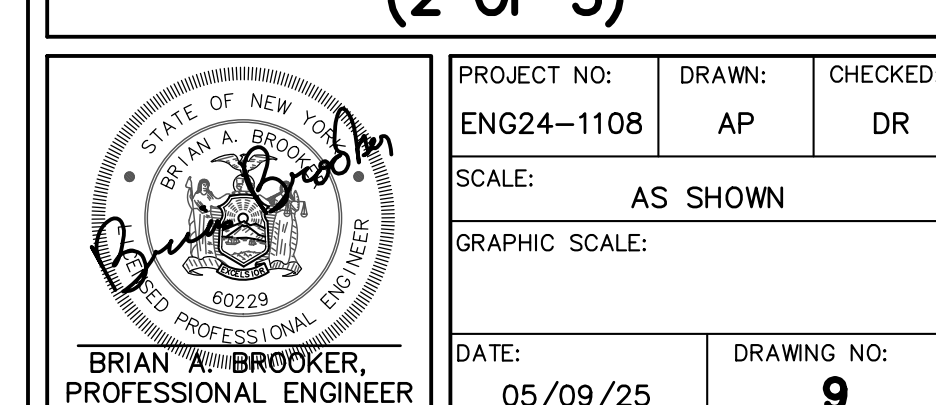

 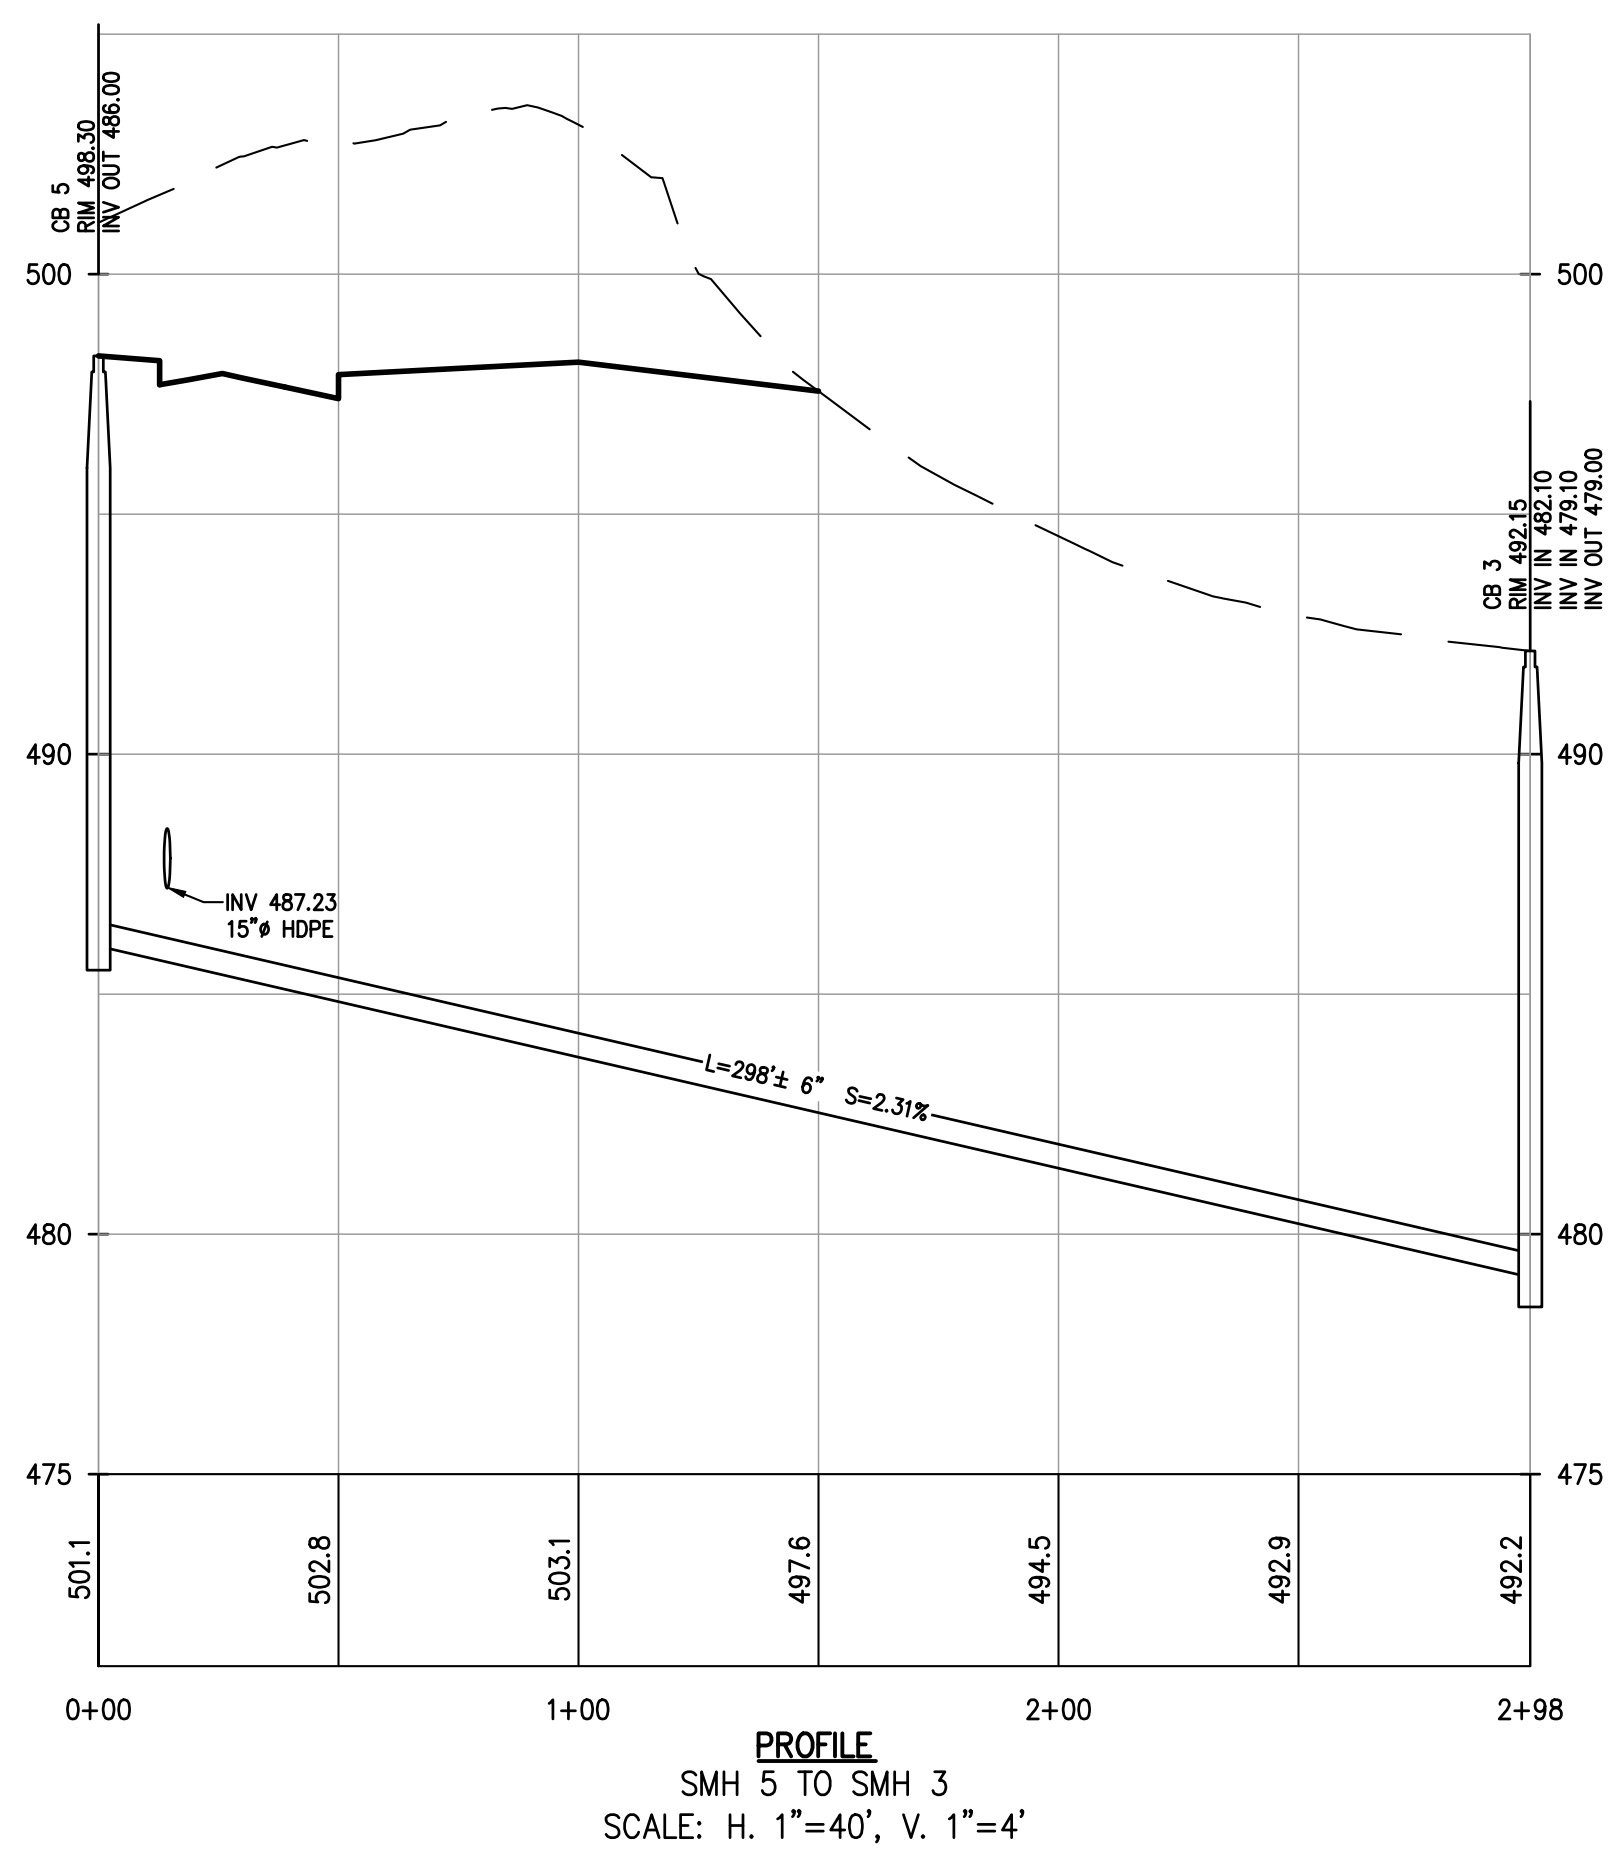

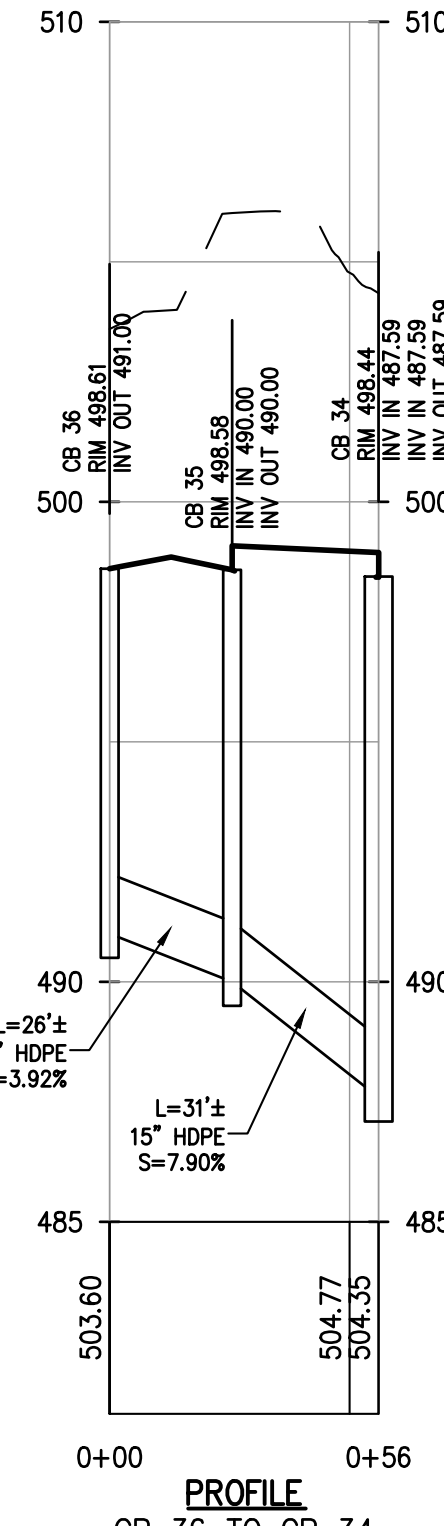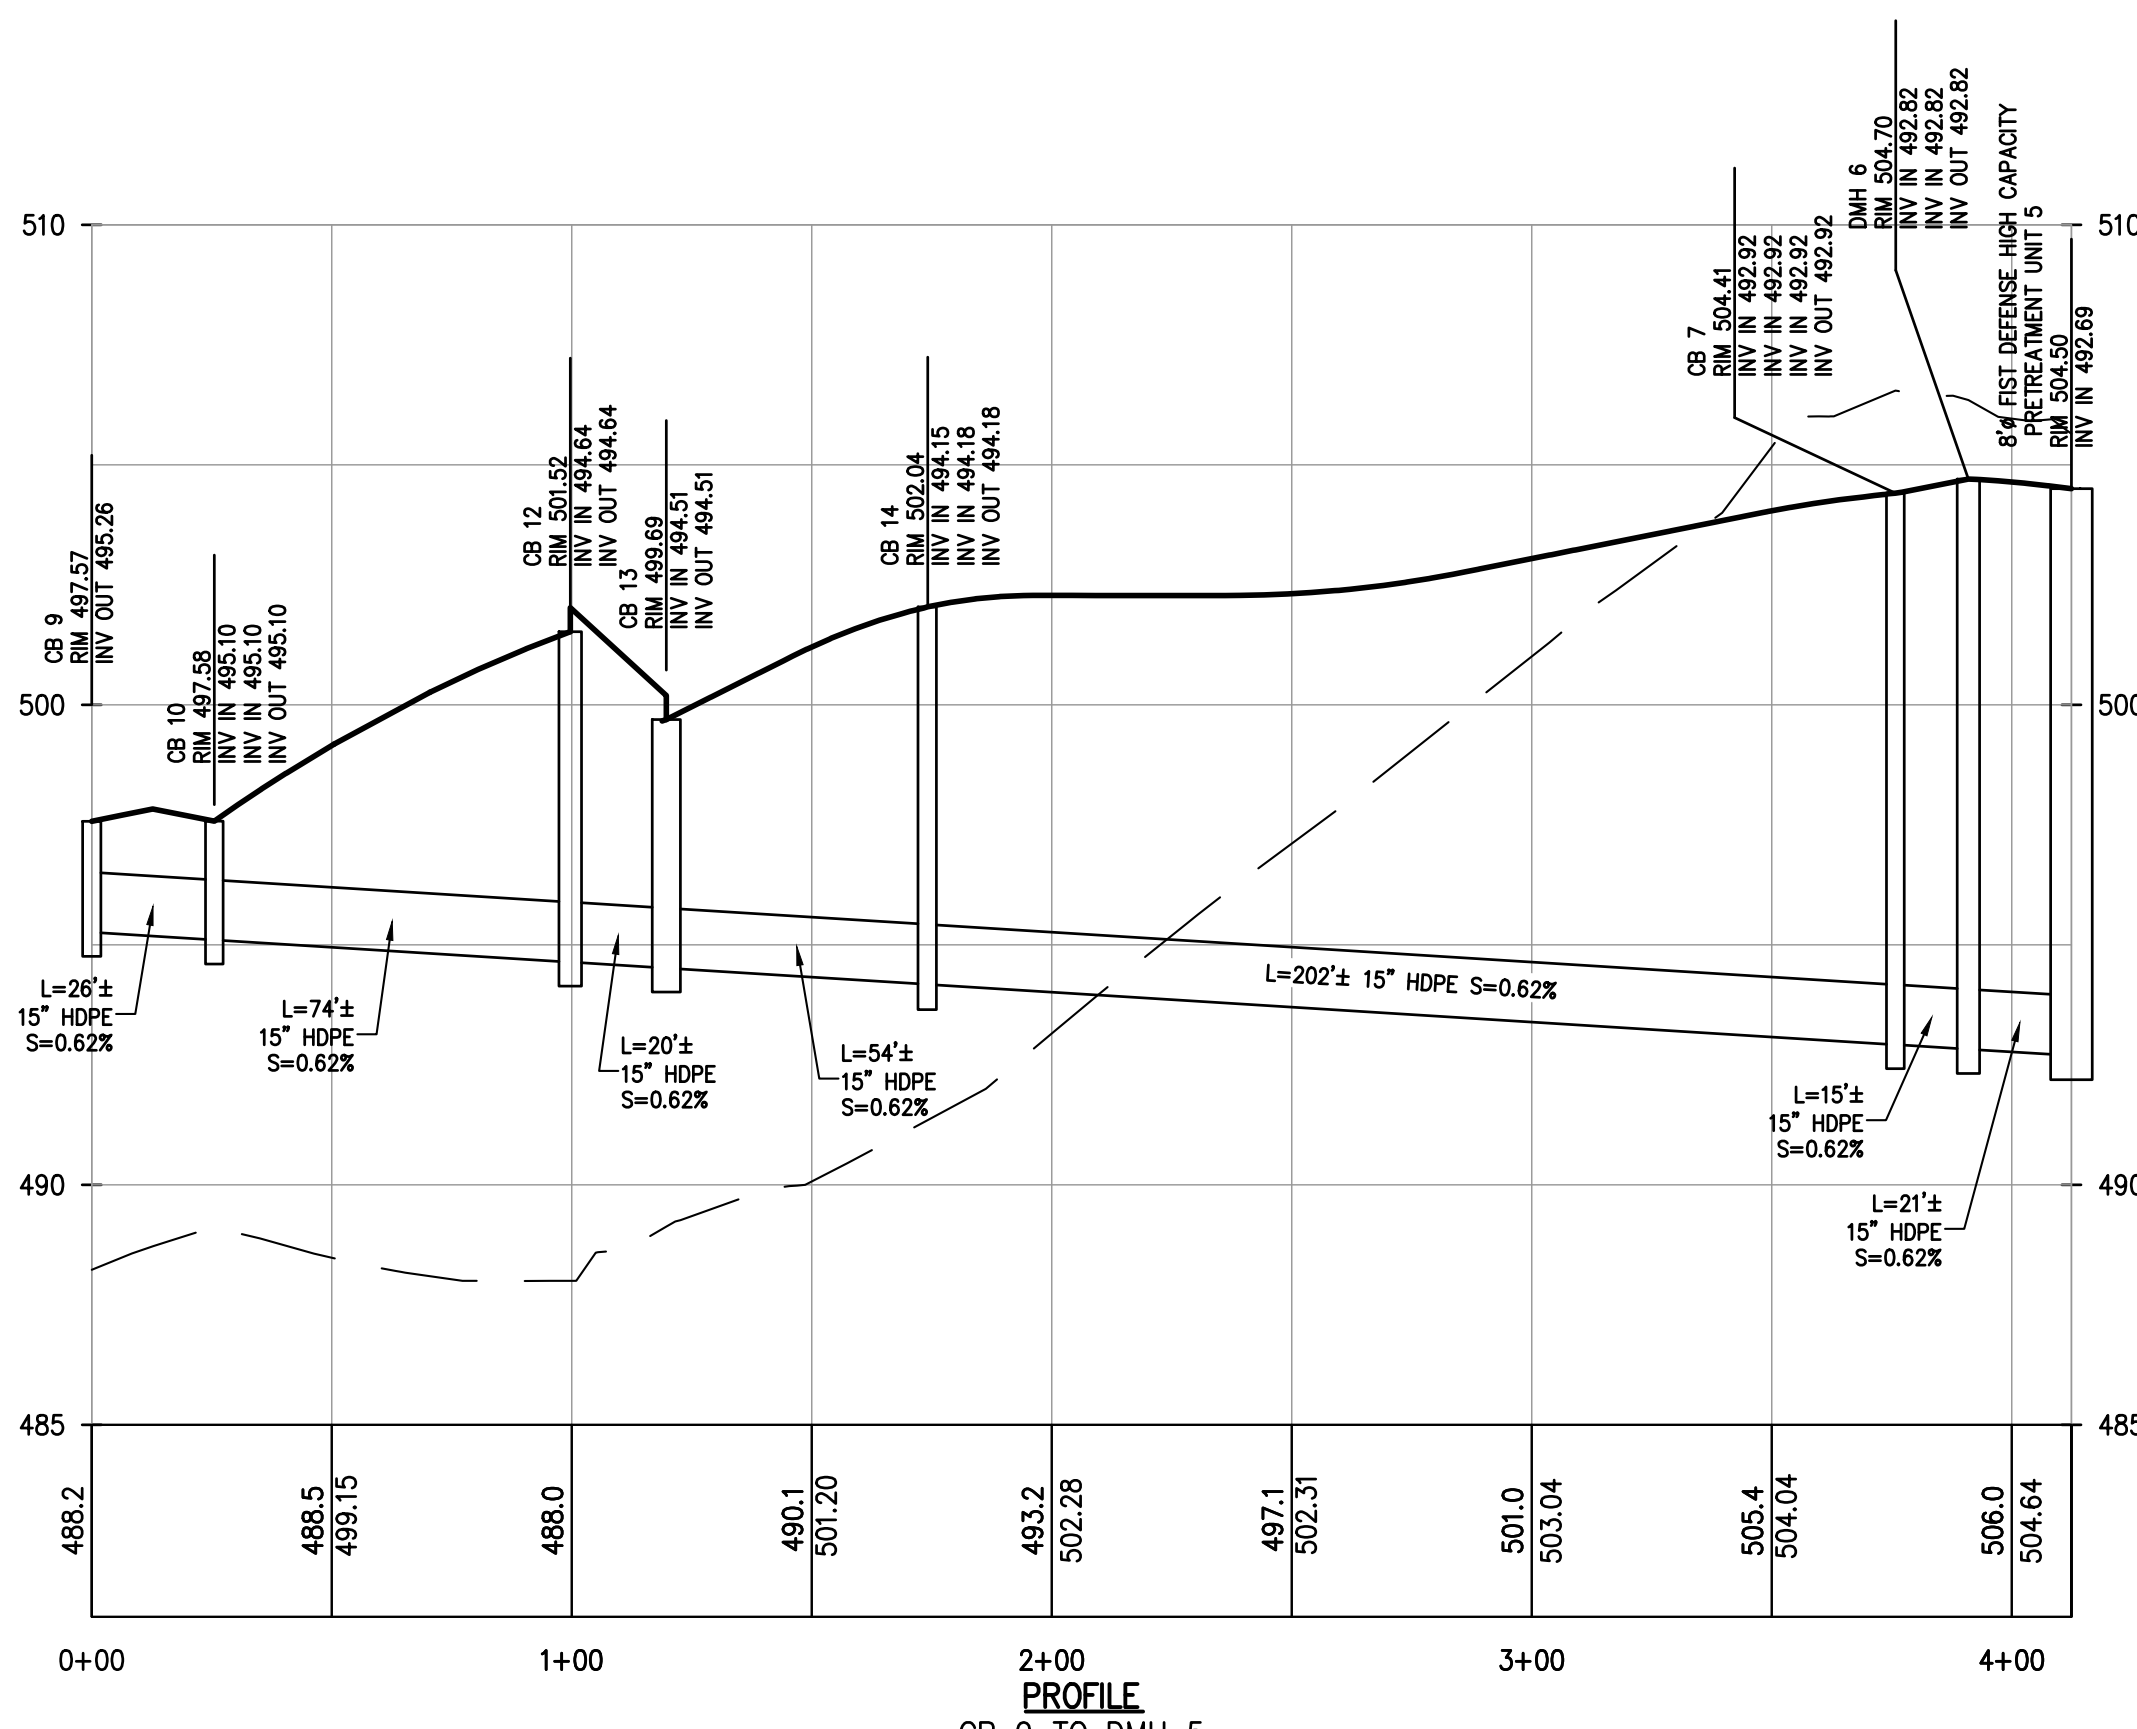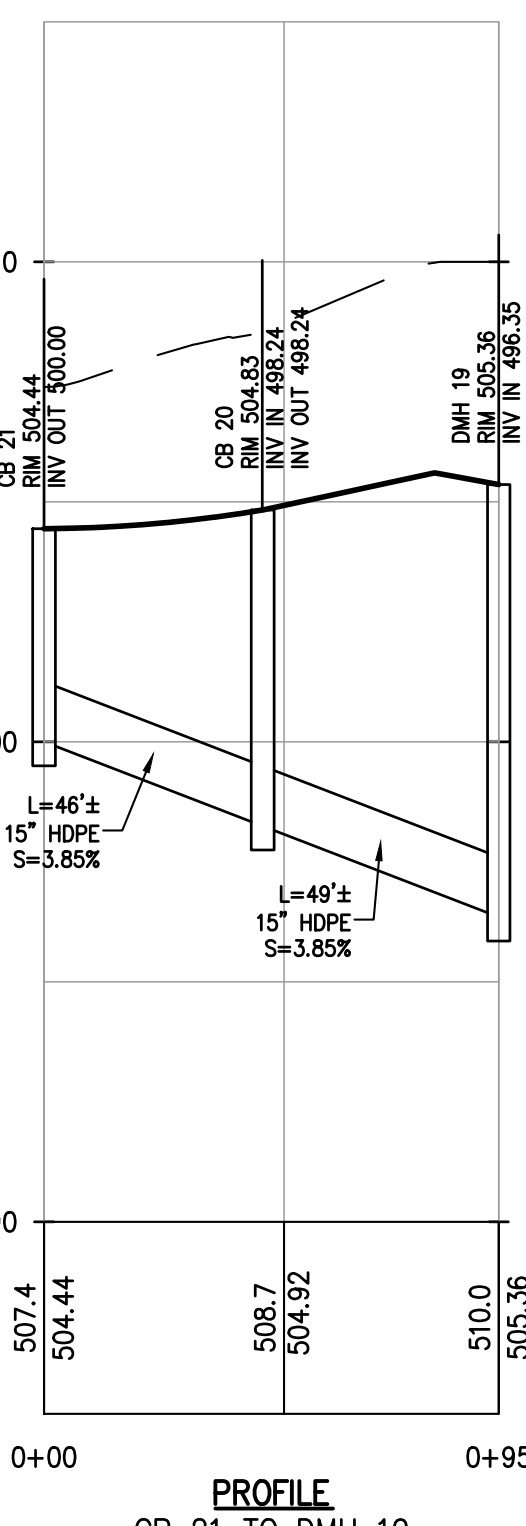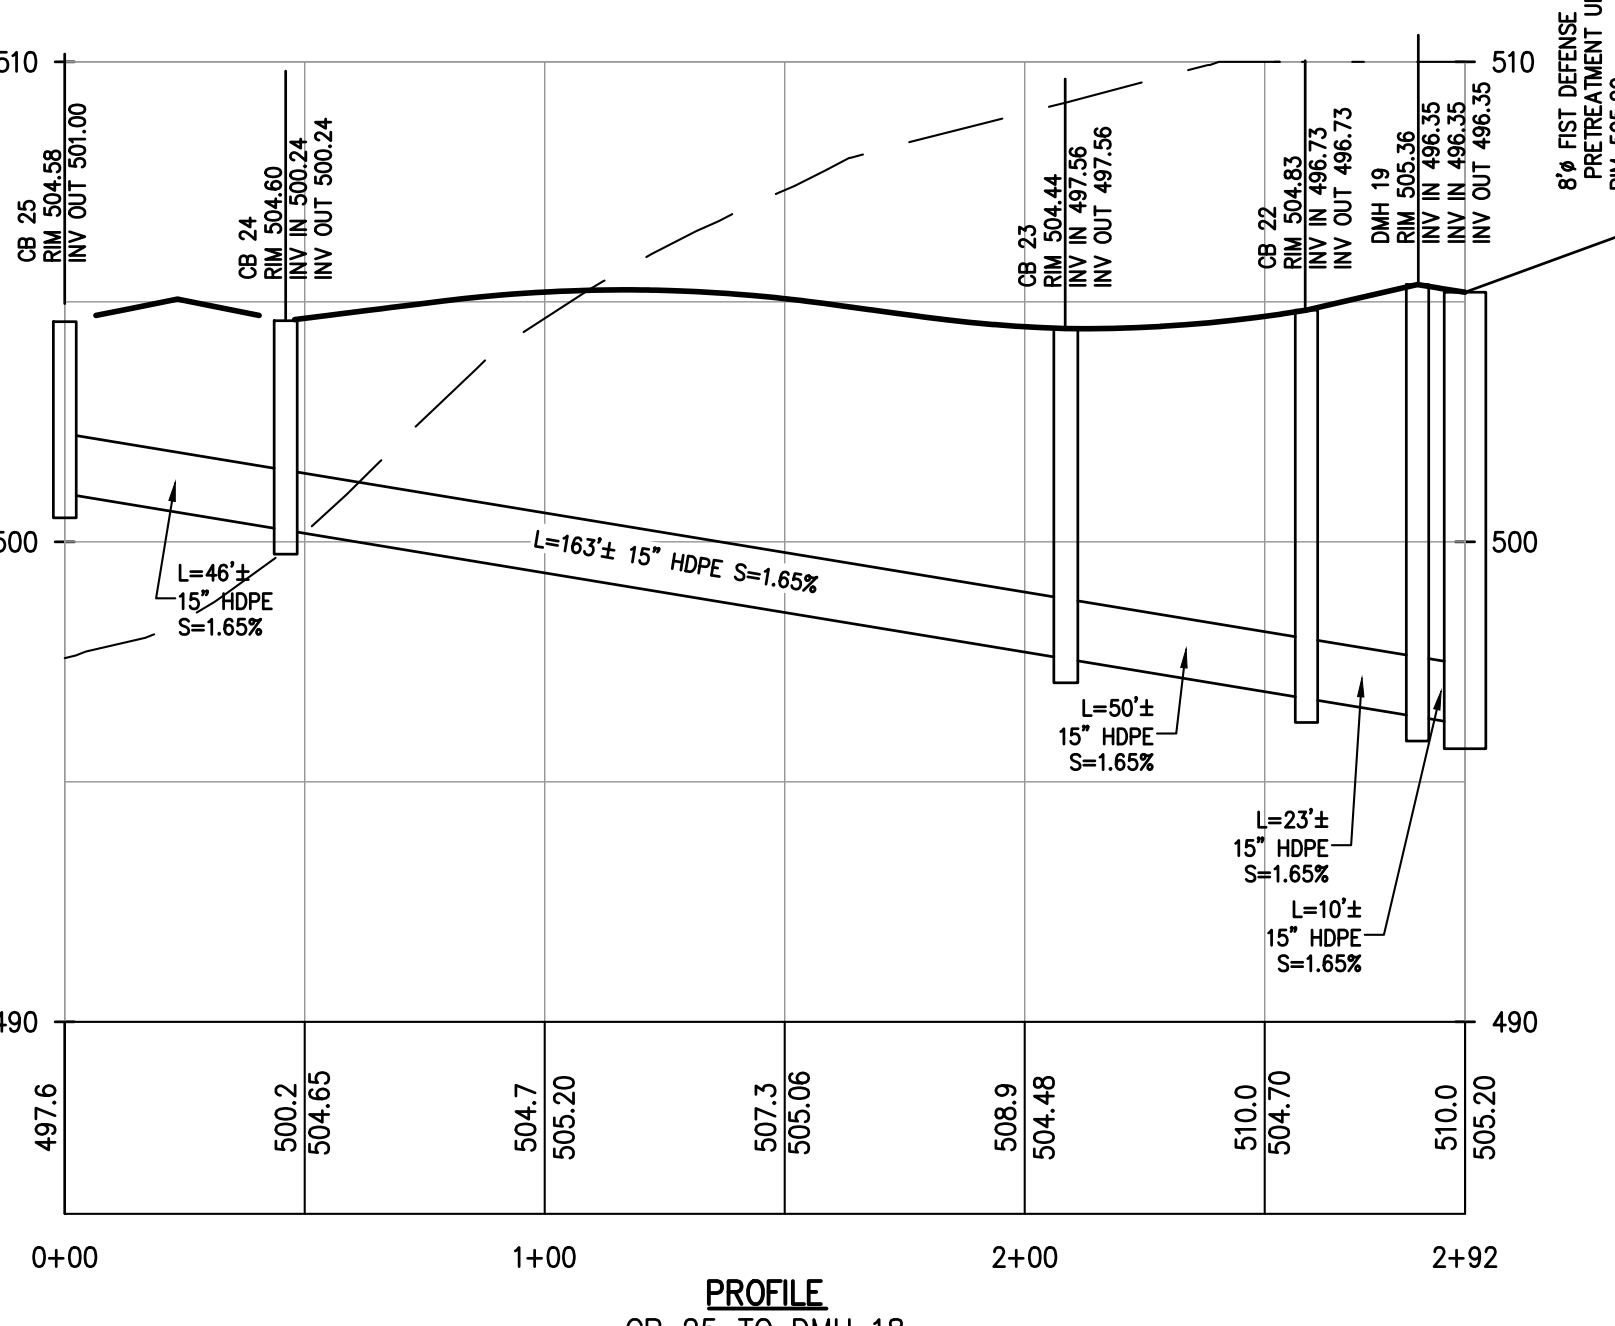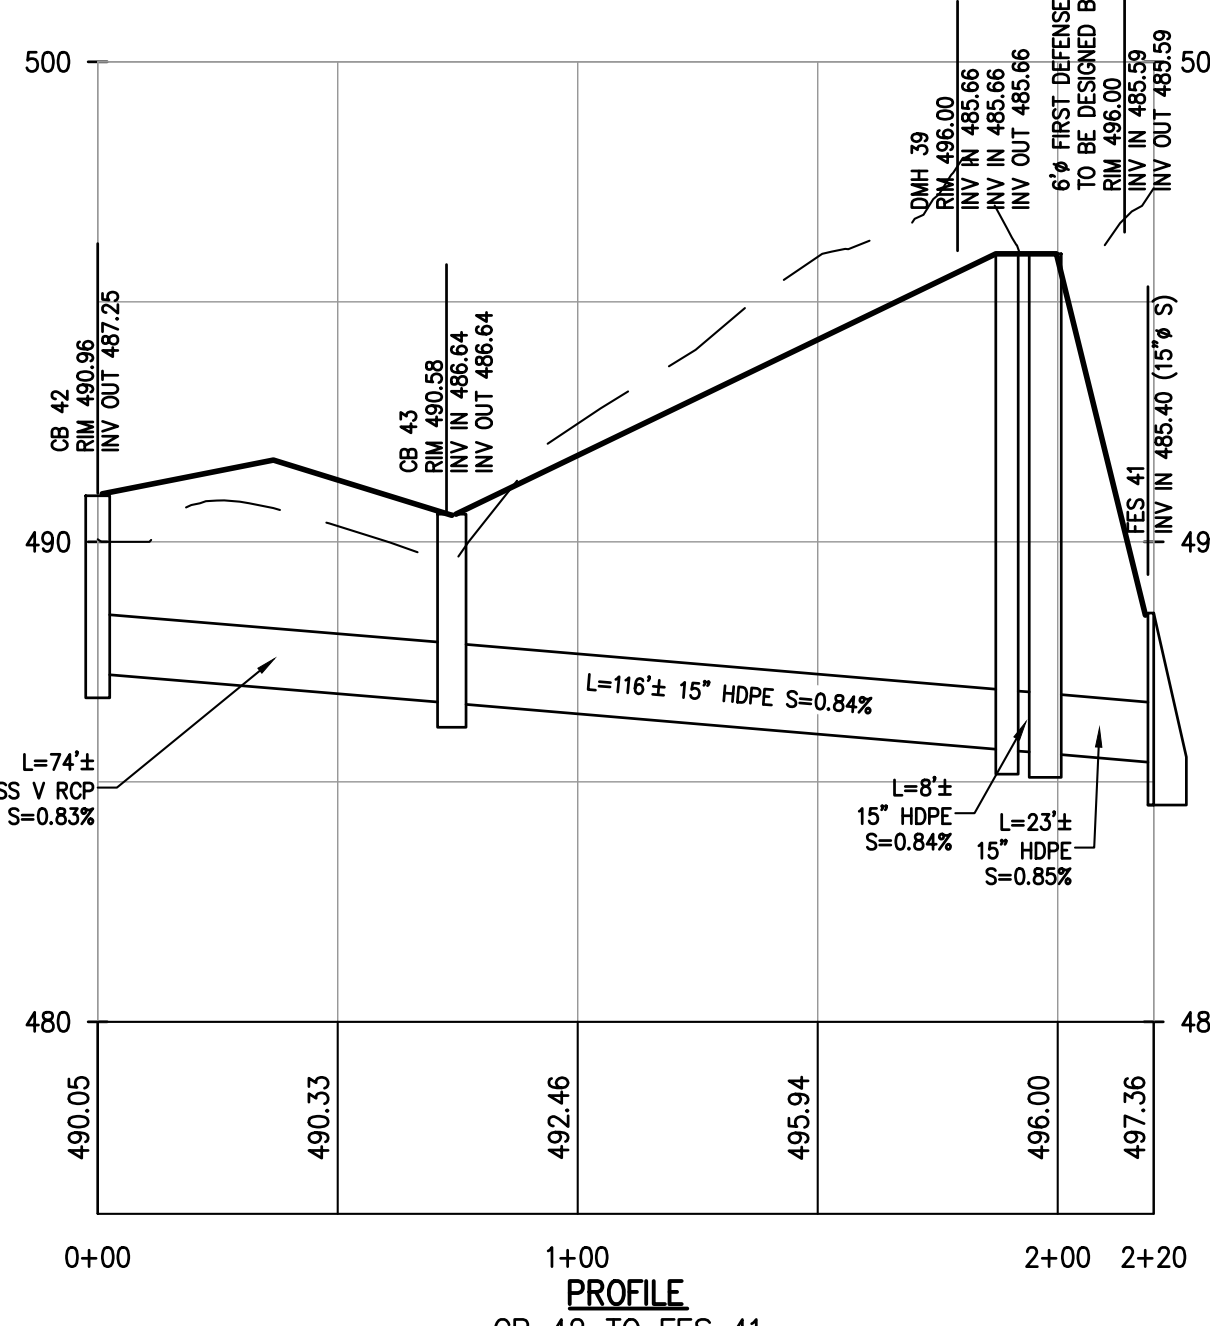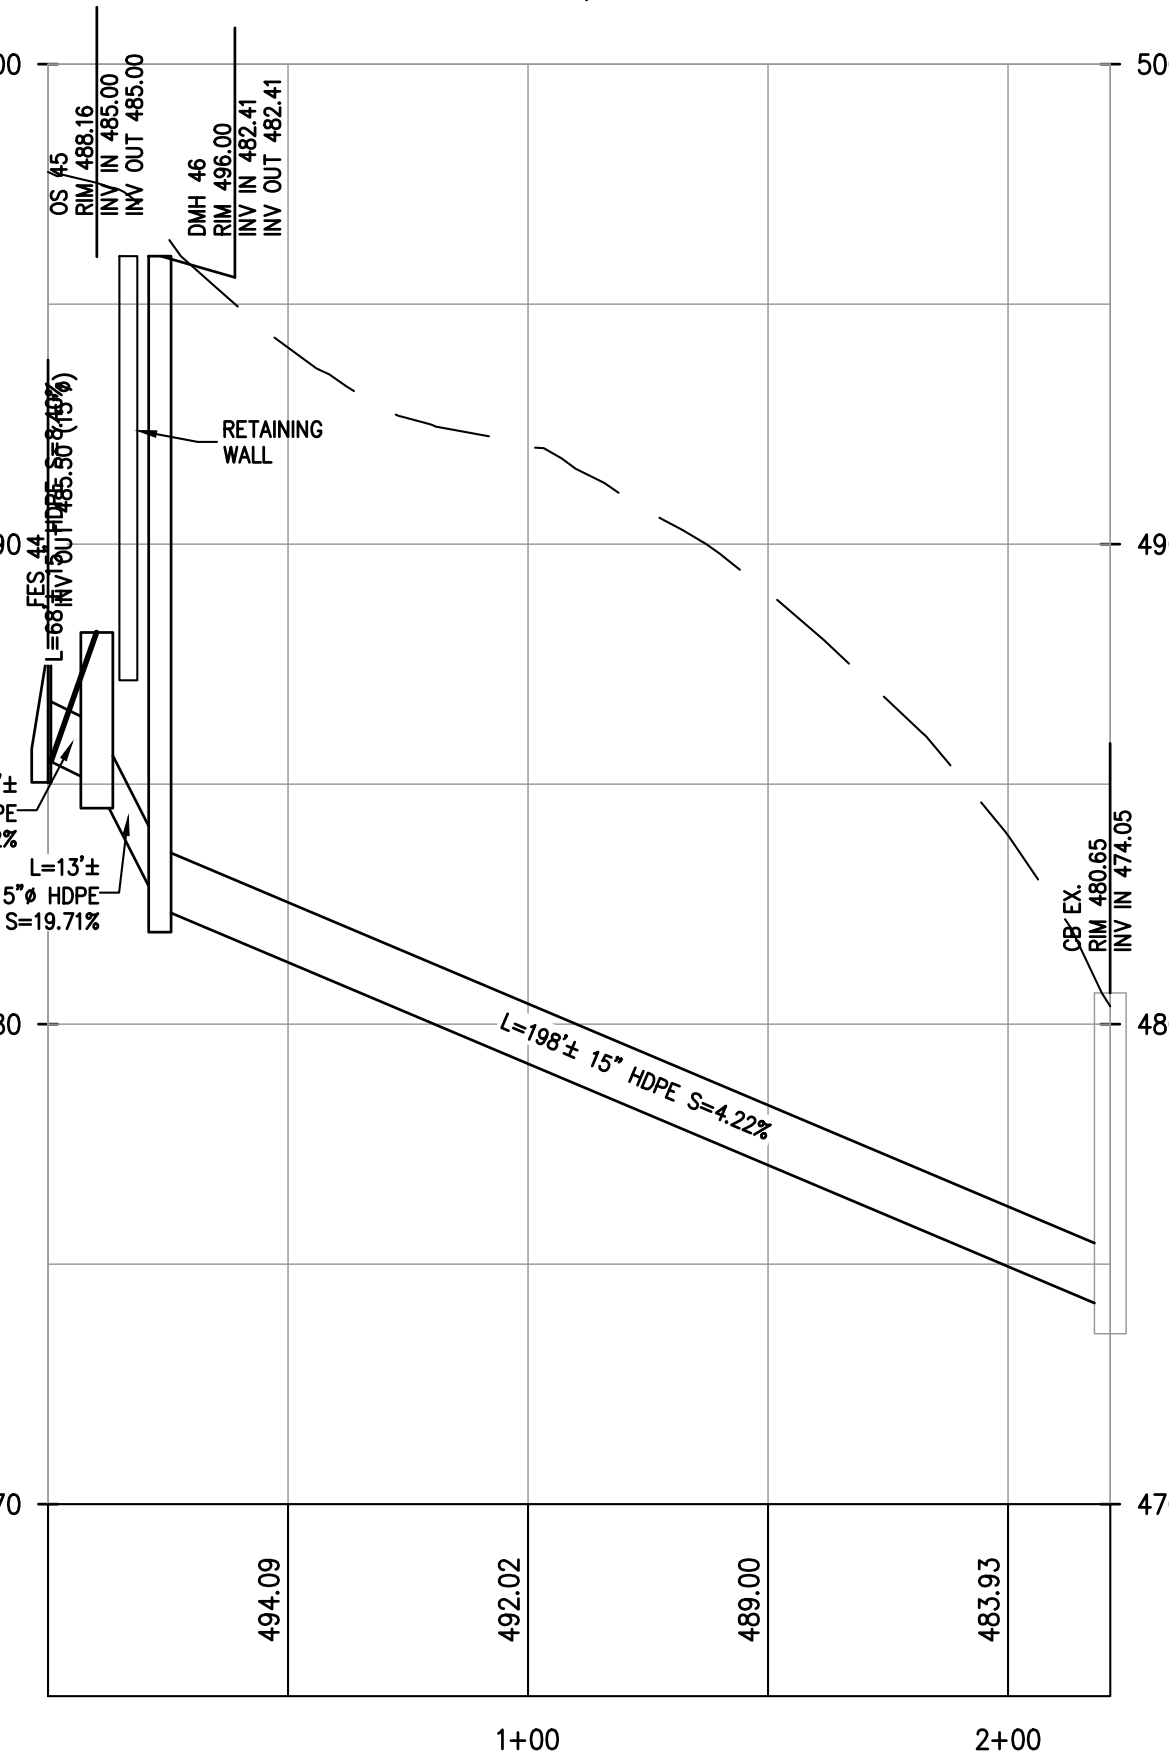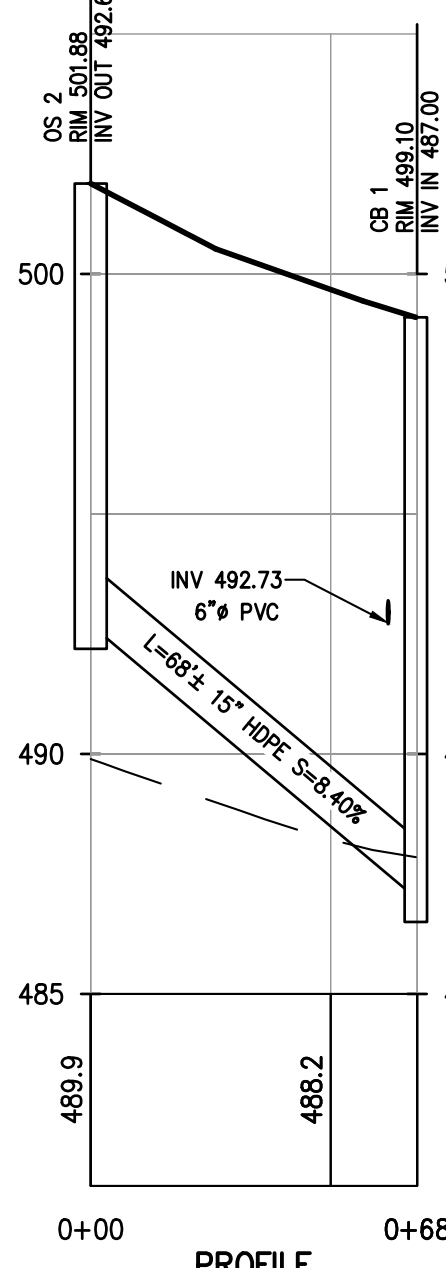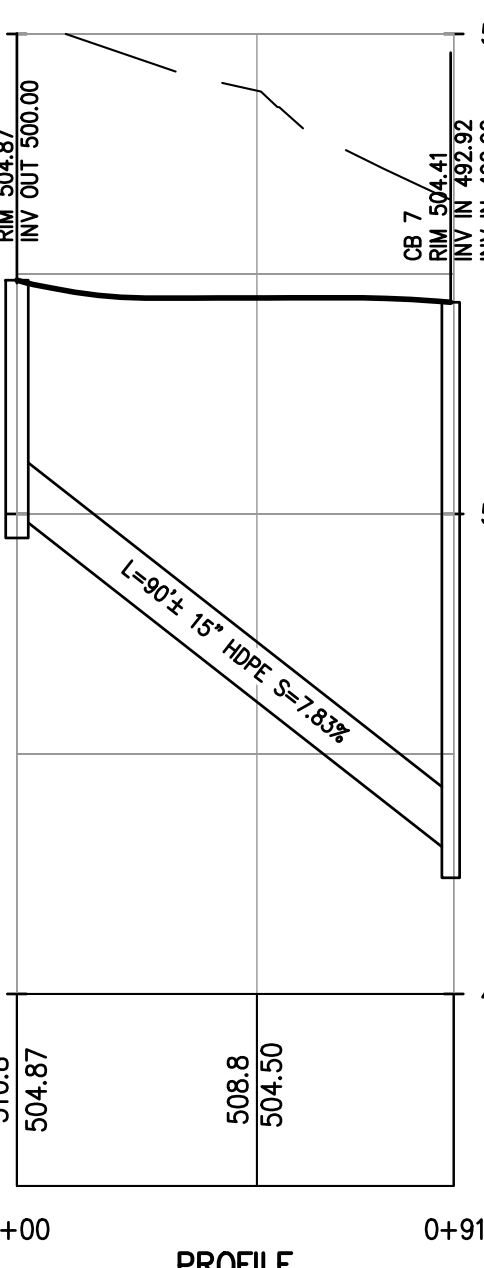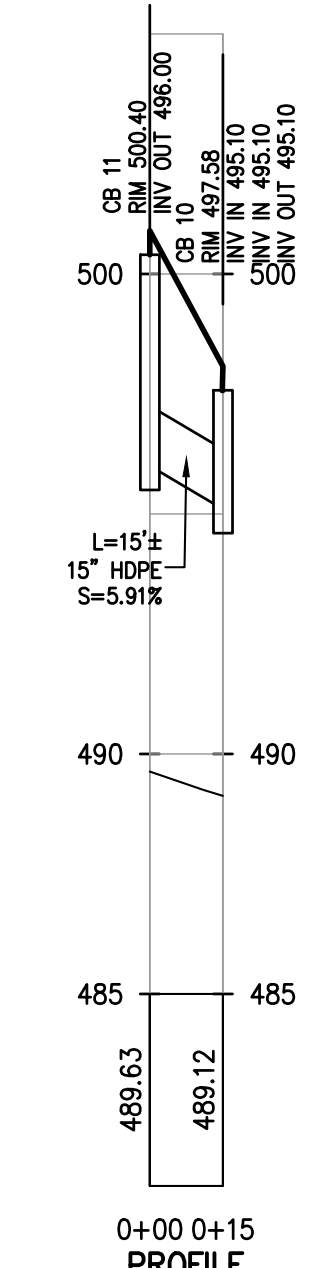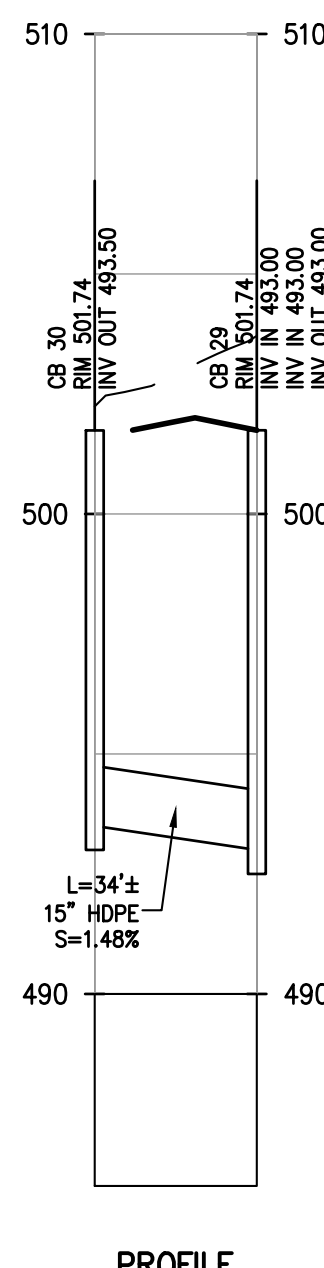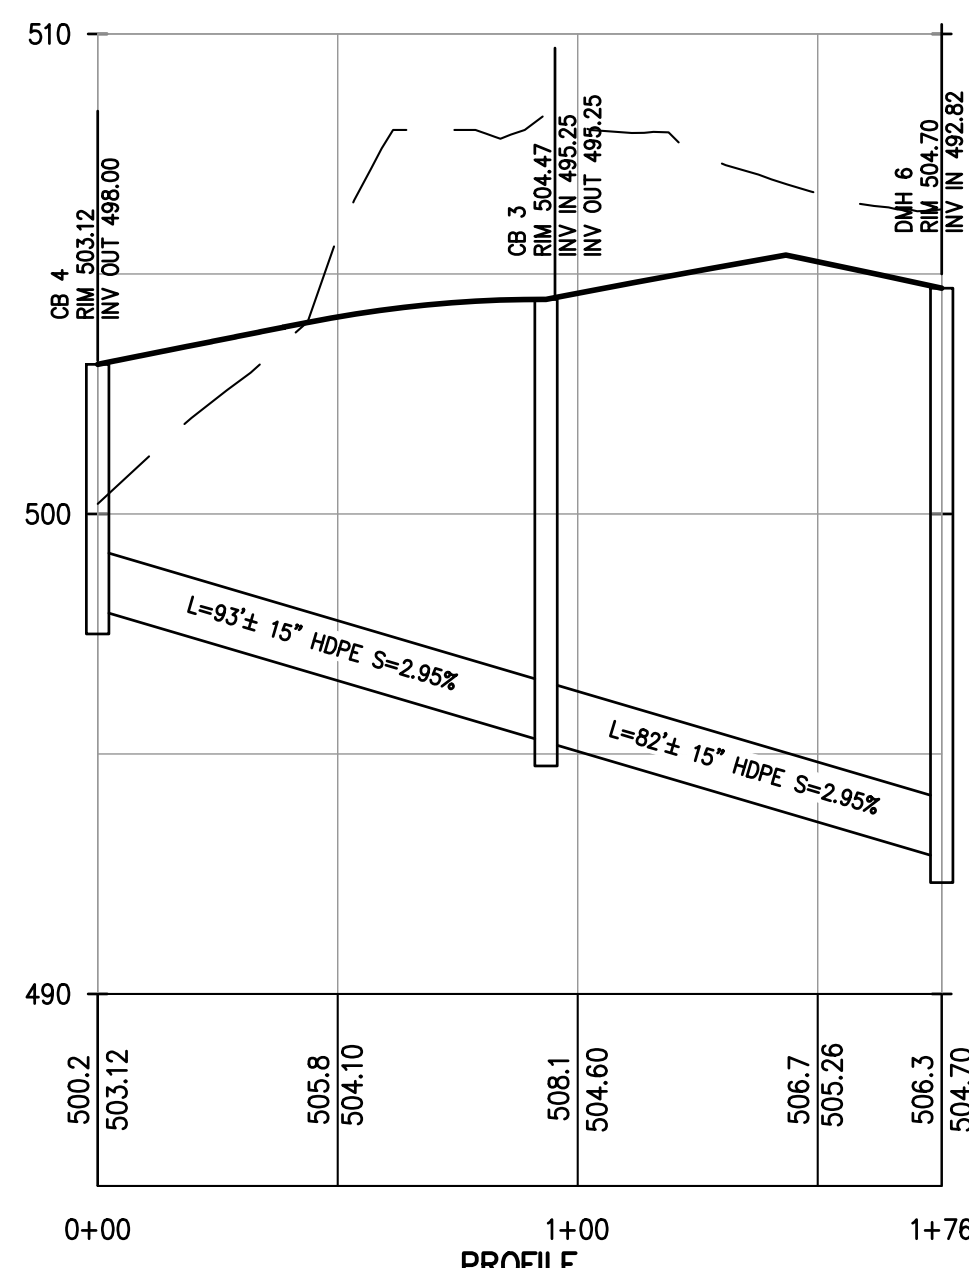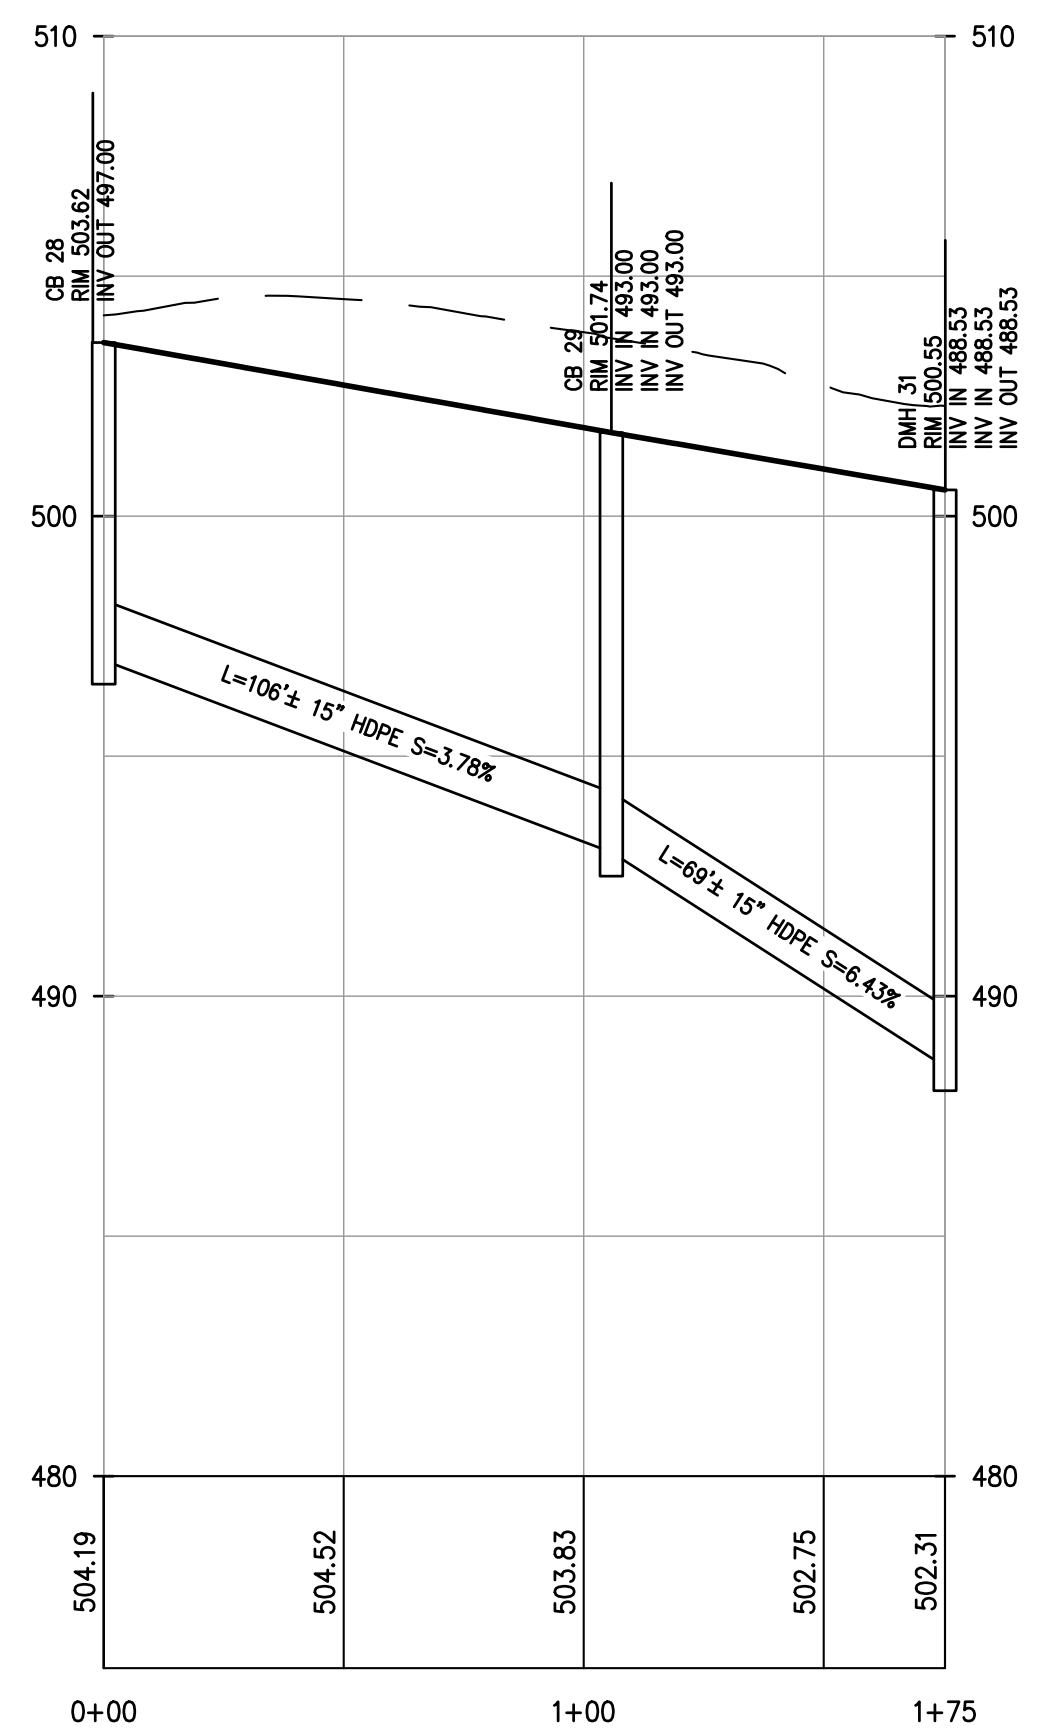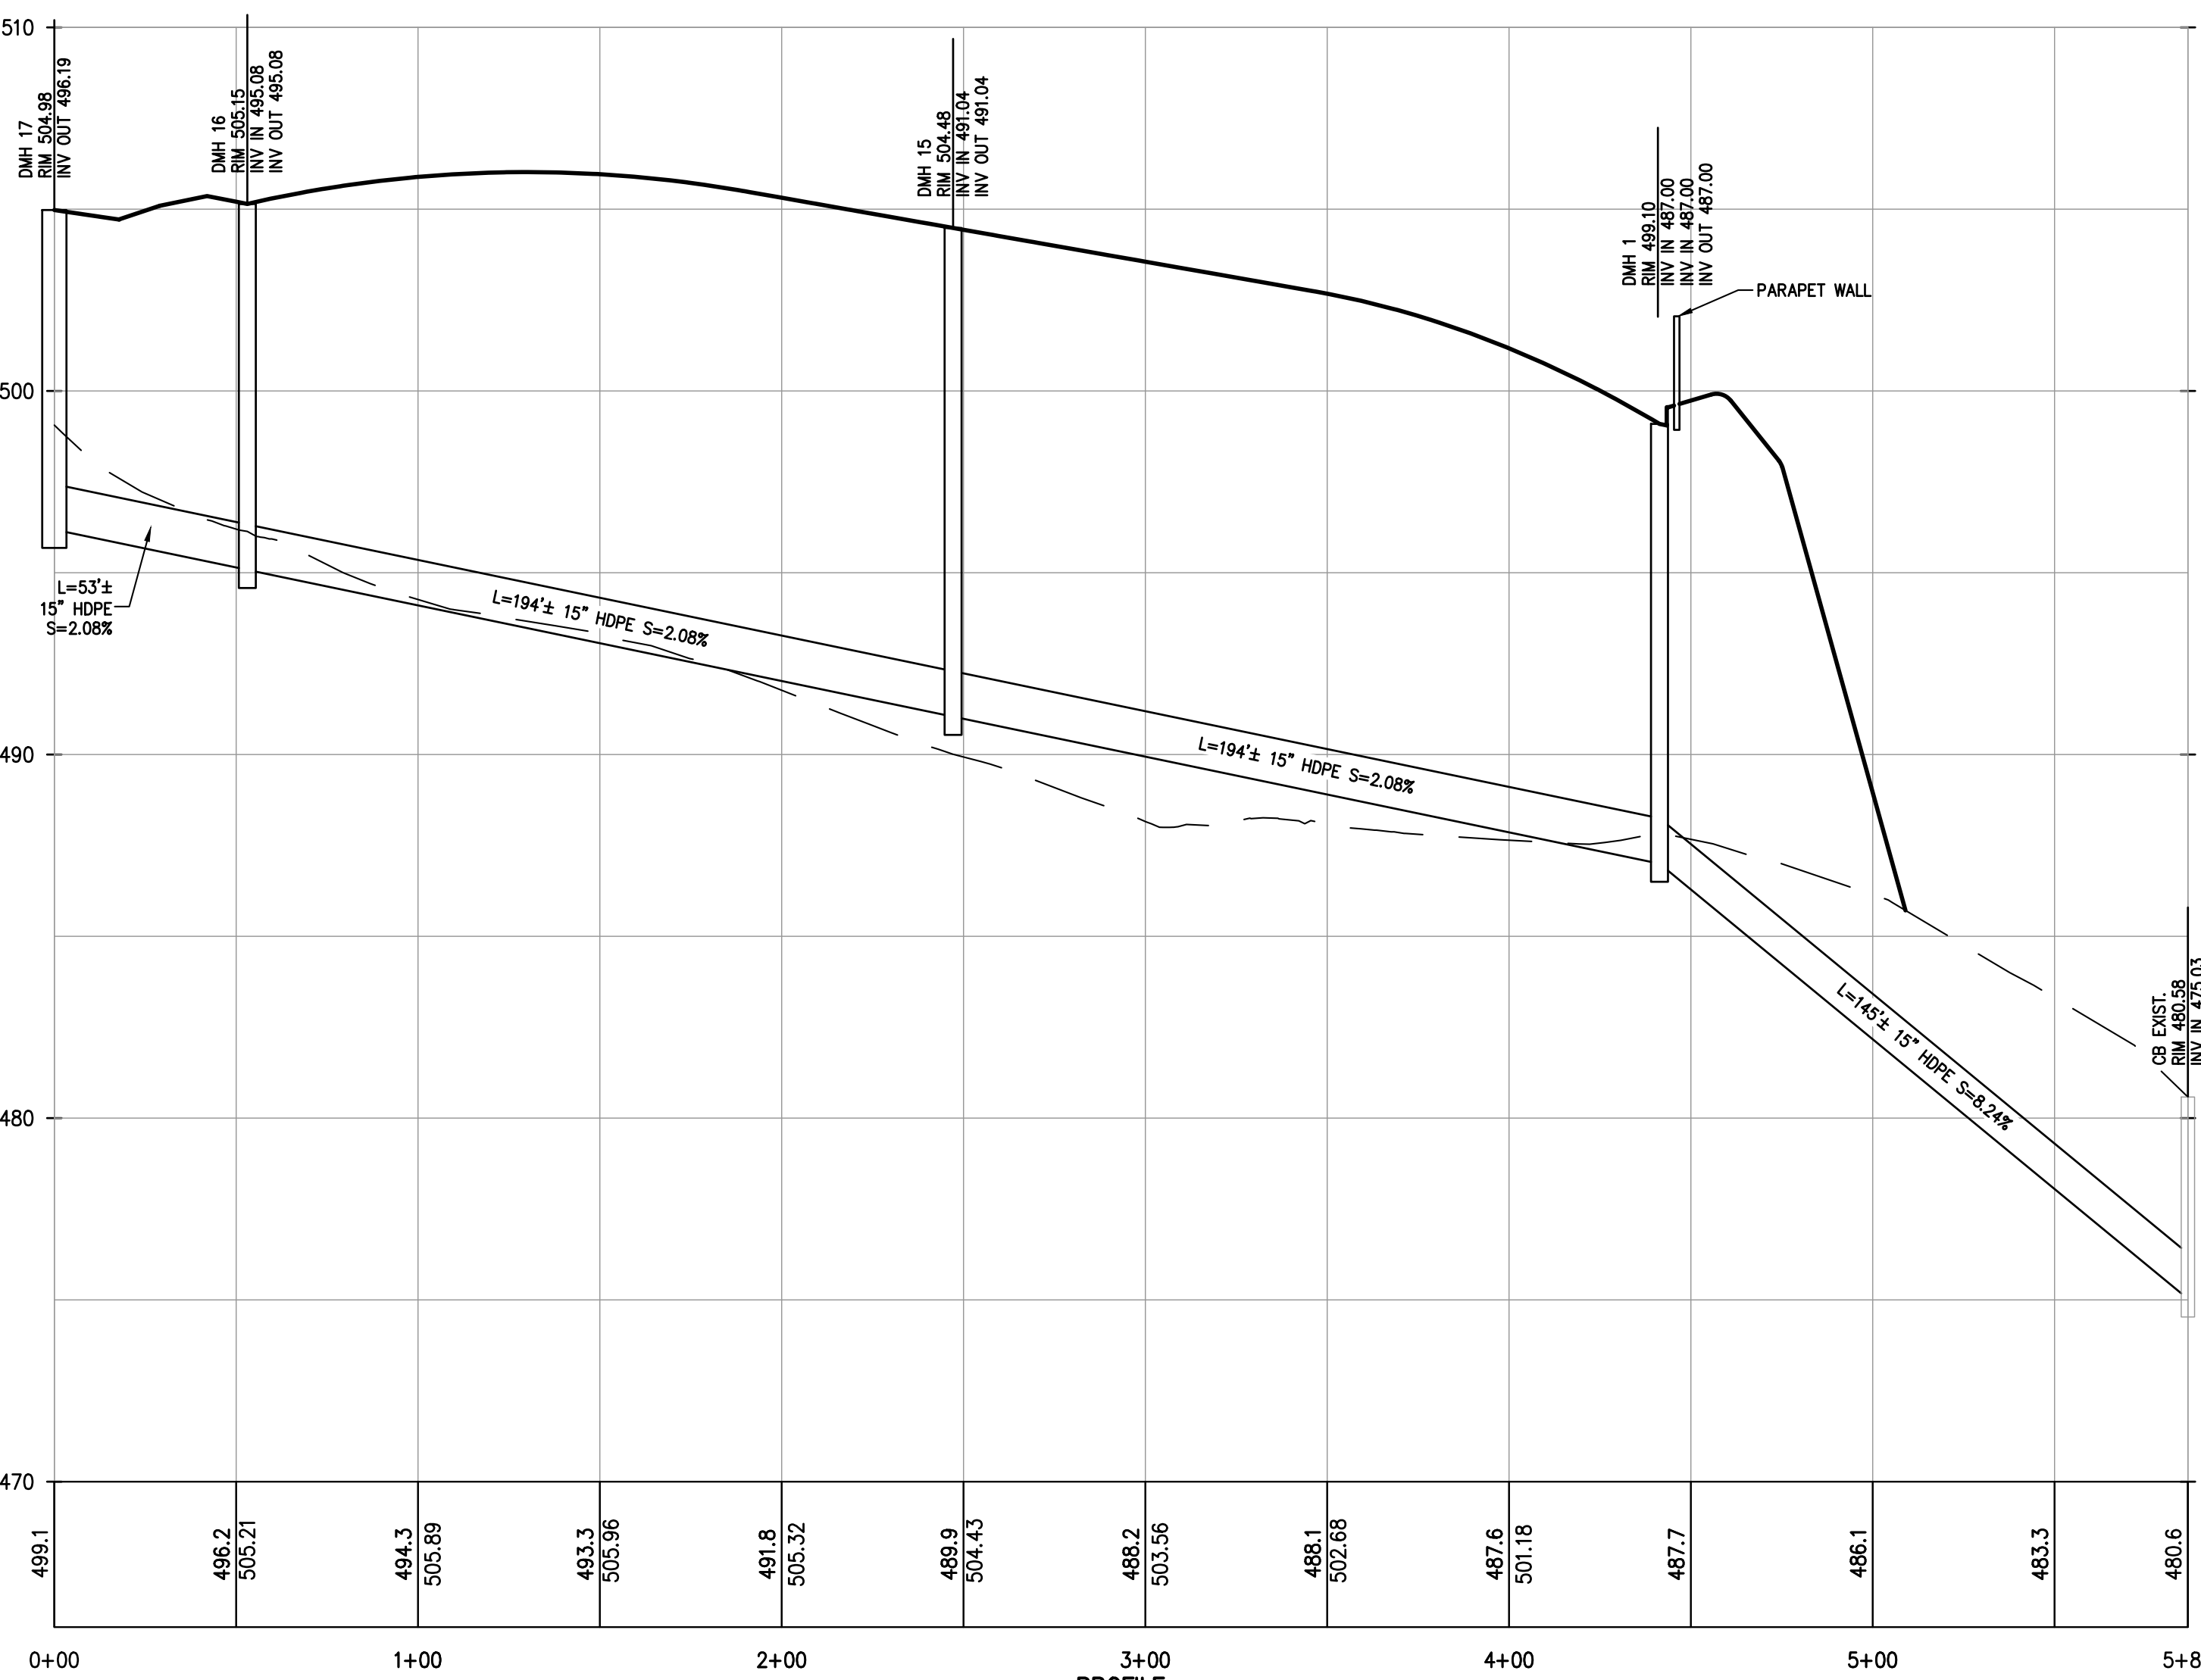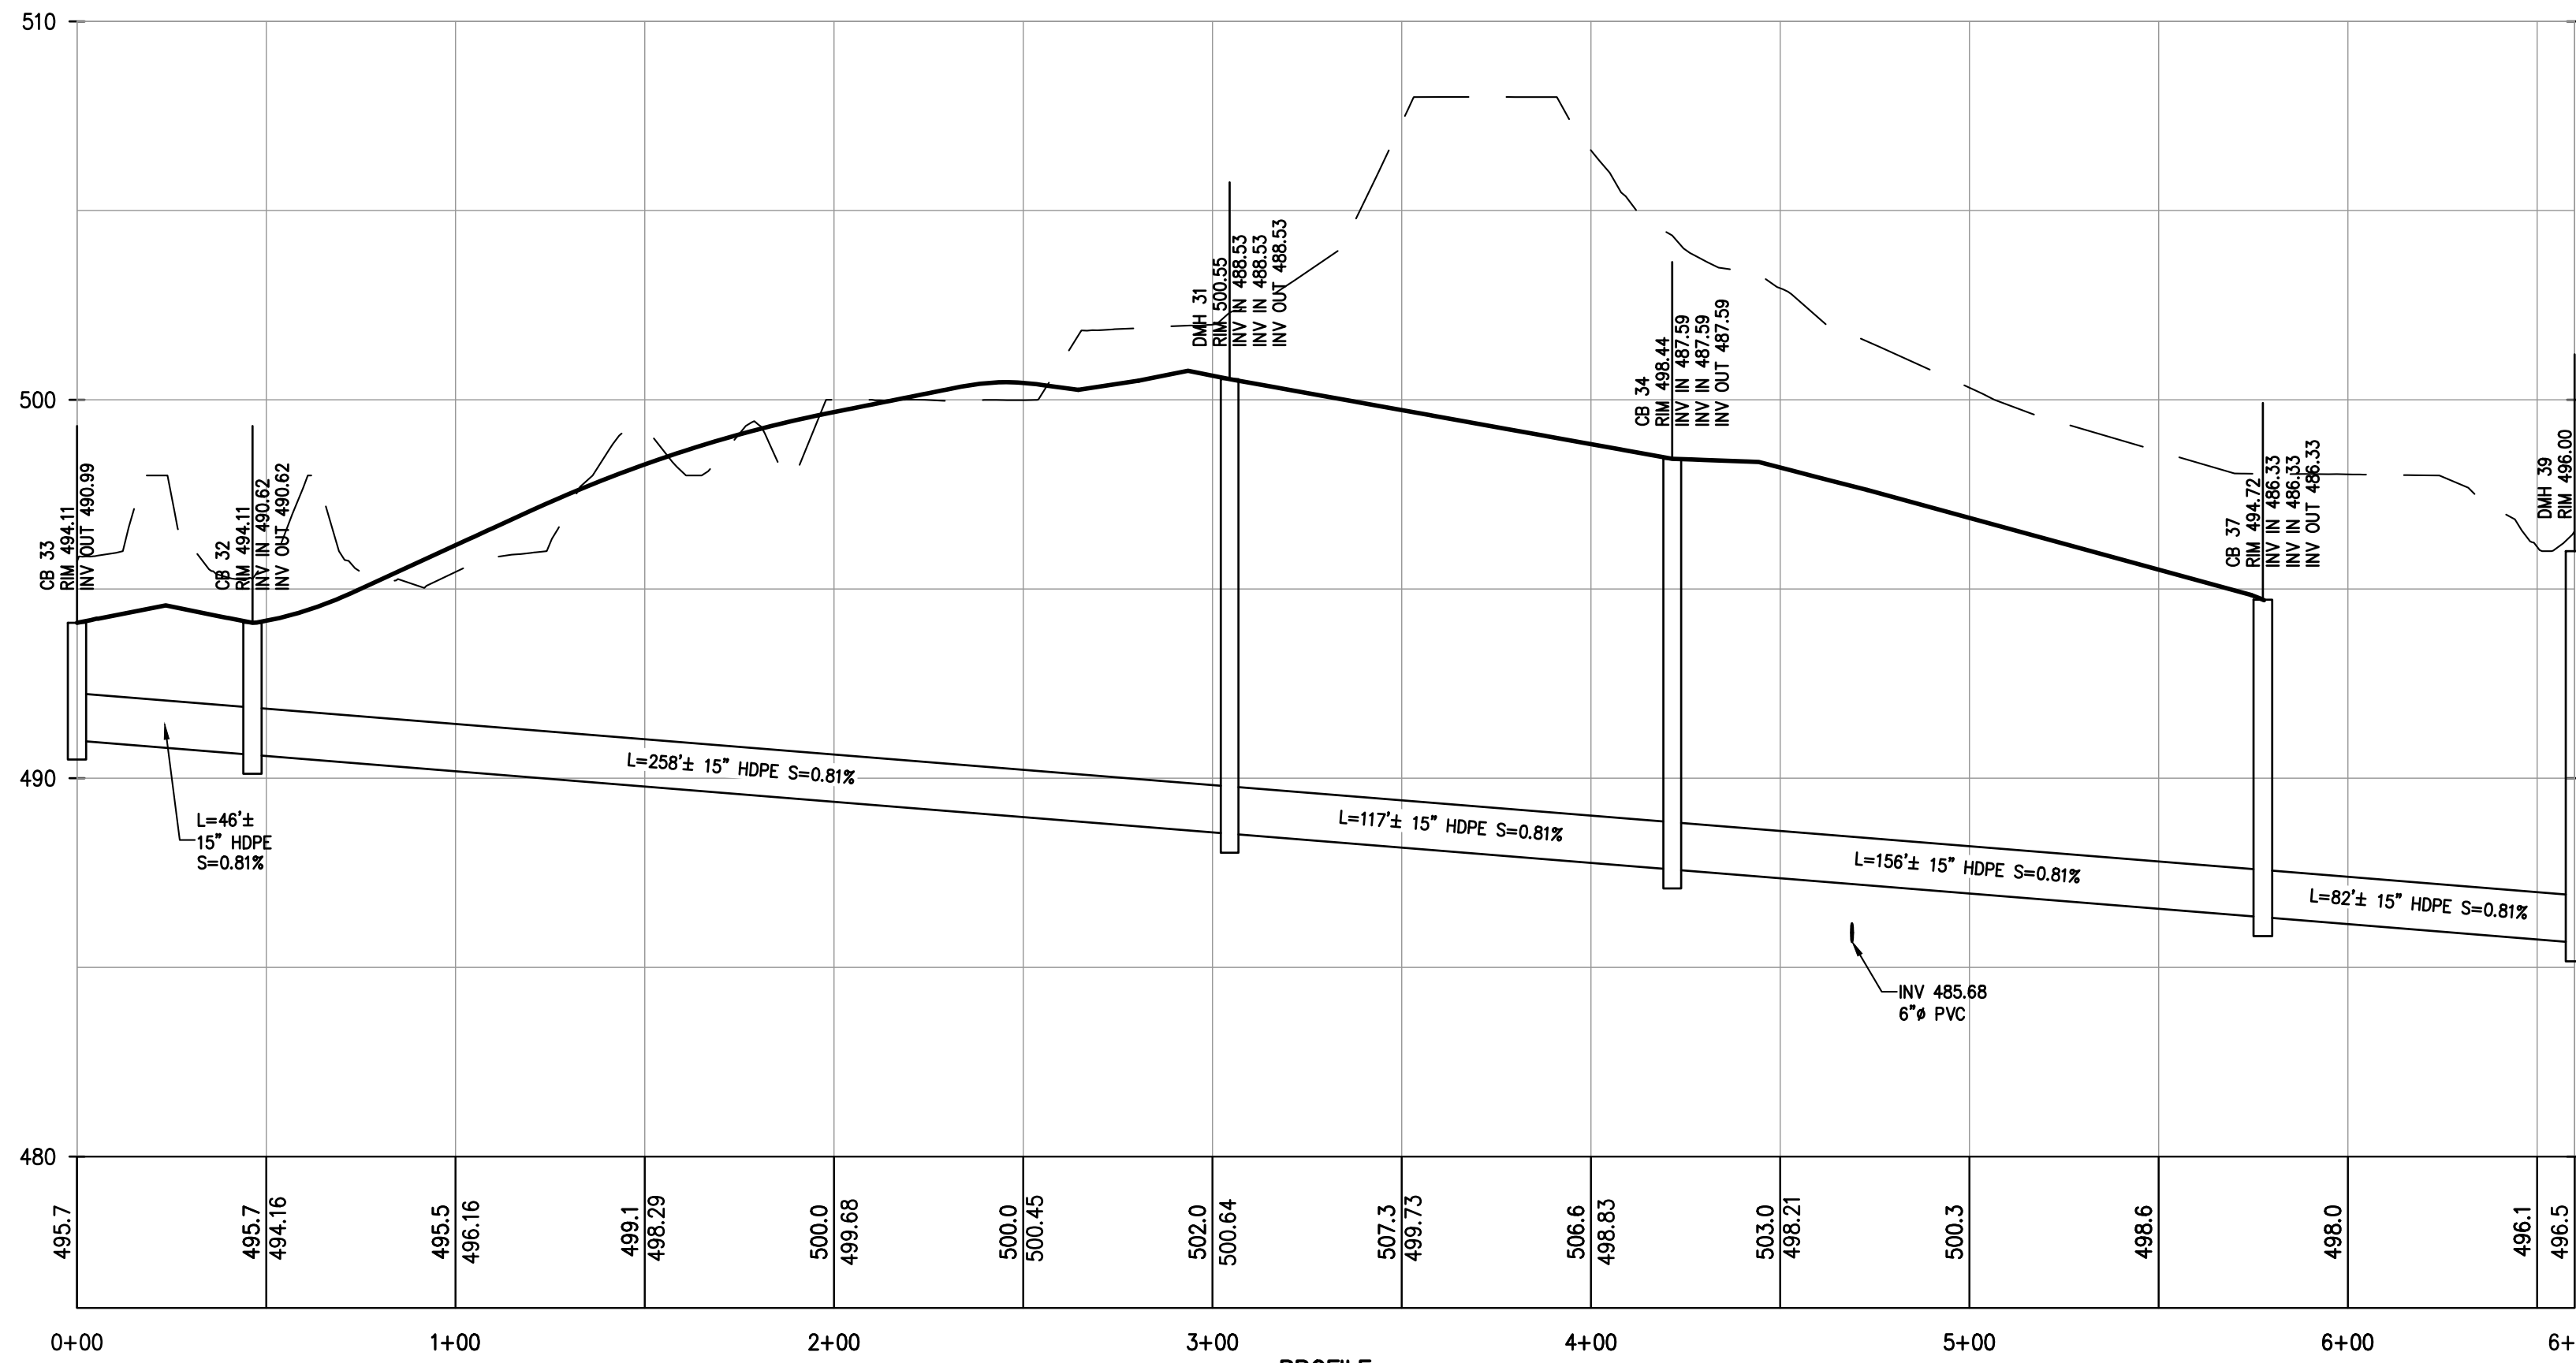

REV	DESCRIPTION	BY	DATE
1	PLANNING BOARD SUBMISSION	AP	6/11/25

DISCLAIMER:
UNAUTHORIZED ALTERATION OR ADDITIONS TO THESE PLANS IS A VIOLATION OF THE N.Y.S. EDUCATION LAW, ARTICLE 145, SECTION 7208, SUBSECTION 2.

BROOKER ENGINEERING
a division of Weston & Sampson
WESTON & SAMPSON, PE, LS, LA, ARCHITECTS, PC
74 Lafayette Avenue, Suite 501, Suffern, NY 10901
(845) 357-4411
WESTONANDSAMPSON.COM


PROJECT: **RELLA BOULEVARD**
VILLAGE OF MONTEBELLO
ROCKLAND COUNTY
NEW YORK

TITLE: **DRAIAGE PROFILES**
(1 OF 2)


PROJECT NO: ENG24-1108
SCALE: 1" = 40'
GRAPHIC SCALE: 0 40' 80'
DATE: 05/09/25
DRAWING NO: 12

LUMINAIRE SCHEDULE							
SYMBOL	TAG	QUANTITY	LABEL	DESCRIPTION	ARRANGEMENT	MANUFACTURER	MOUNTED HEIGHT (FEET)
	A	2	DSX2 LED Area Luminaire	DSX2 LED P1 30K BLC MVOLT FINISH: DBLXD BLACK	SINGLE	LITHONIA LIGHTING	20
	B	60	WPX3 LED Wallpack	WPX3 LED 30K MVOLT FINISH: DBLXD BLACK	WALL MOUNTED	LITHONIA LIGHTING	20

- NOTES:
- CONTRACTOR SHALL PROVIDE SHOP DRAWINGS OF POLE MOUNTING BASE FOR APPROVAL OF OWNER.
 - MOUNTING HEIGHT IS FROM FINISHED GRADE AND NOT FROM TOP OF BASE PEDESTAL.
 - ALL LIGHTING SHOWN IN THIS PLAN SHALL BE DIRECTED AND/OR SHIELDED SO AS TO PRECLUDE OBSCURABLE GLARE OBSERVABLE FROM ADJACENT STREETS AND PROPERTIES.
 - POWER SUPPLY TO BE DESIGNED BY BUILDING ELECTRICAL ENGINEER.
 - LIGHTING CONTROLS TO BE SELECTED BY OWNER.

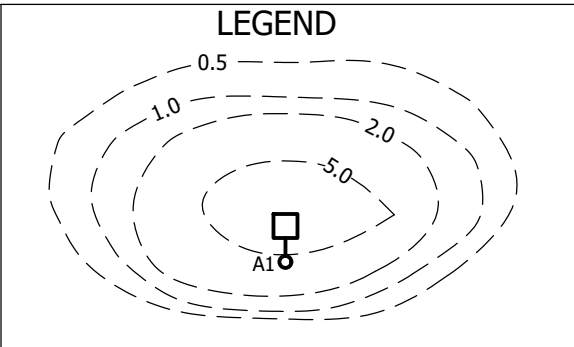


Specifications
EPA: 11 ft (3.35 m)
Length: 40" (1016 mm)
Width: 15" (381 mm)
Height 1: 7-1/4" (184 mm)
Height 2: 3-5" (89 mm)
Weight: 30lbs

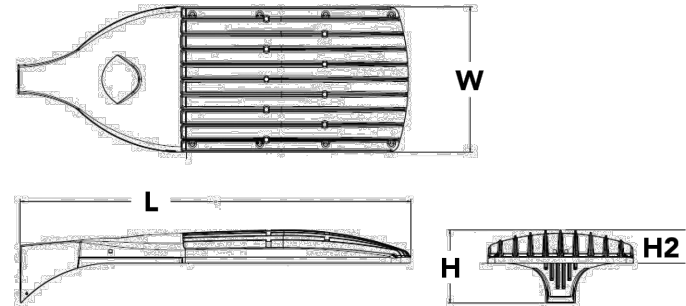

Specifications

Luminaire	Height (ft)	Width (in)	Depth (in)	Side Conduit Location	Weight
WPX1	8.1" (206 cm)	11.1" (283 cm)	3.2" (81 cm)	4.0" (103 cm)	0.6" (16 cm) 6.1 lbs (2.8 kg)
WPX2	9.1" (231 cm)	12.3" (311 cm)	4.1" (105 cm)	4.5" (115 cm)	0.7" (17 cm) 8.2 lbs (3.7 kg)
WPX3	9.5" (241 cm)	13.0" (330 cm)	5.5" (137 cm)	4.7" (120 cm)	0.7" (17 cm) 11.0 lbs (5.0 kg)

LUMINAIRE DETAIL N.T.S.

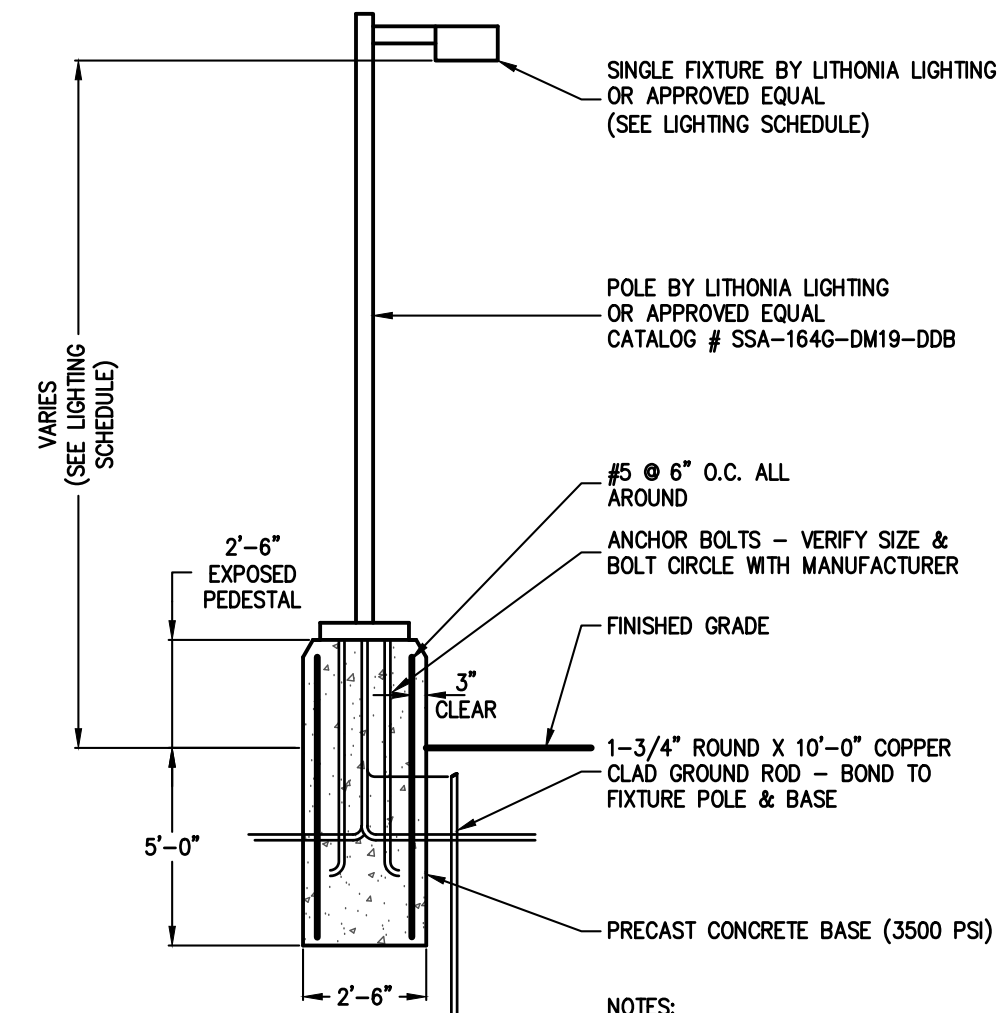

NOTES:
CONTRACTOR TO PROVIDE SHOP DRAWINGS FOR ALL FIXTURES, BASES, CONDUIT AND WIRING FOR THE APPROVAL OF THE ENGINEER.

1 PLANNING BOARD SUBMISSION

AP 6/11/25

REV DESCRIPTION

BY DATE

DISCLAIMER:
UNAUTHORIZED ALTERATION OR ADDITIONS TO THESE PLANS IS A VIOLATION OF THE N.Y.S. EDUCATION LAW, ARTICLE 145, SECTION 7208, SUBSECTION 2.

BROOKER ENGINEERING
a division of Weston & Sampson
WESTON & SAMPSON, PE, LS, LA, ARCHITECTS, PC
74 Lafayette Avenue, Suite 501, Suffern, NY 10901
(845) 357-4411
WESTONANDSAMPSON.COM

PROJECT: **RELLA BOULEVARD**
VILLAGE OF MONTEBELLO
ROCKLAND COUNTY
NEW YORK


TITLE: **LIGHTING PLAN**

BRIAN A. BROOKER
PROFESSIONAL ENGINEER
N.Y.S. Lic. No. 60229

PROJECT NO: ENG24-1108
SCALE: 1" = 40'
GRAPHIC SCALE: 0 40' 80'
DATE: 05/09/25
DRAWING NO: 13

DRAWN: AP
CHECKED: JN

P:\BEB2020313 Rella Blvd_Dwg\Rev 1\RELLA BLVD Plan Space.dwg 7/17/2025 10:51:43 AM Polaris.Sasha

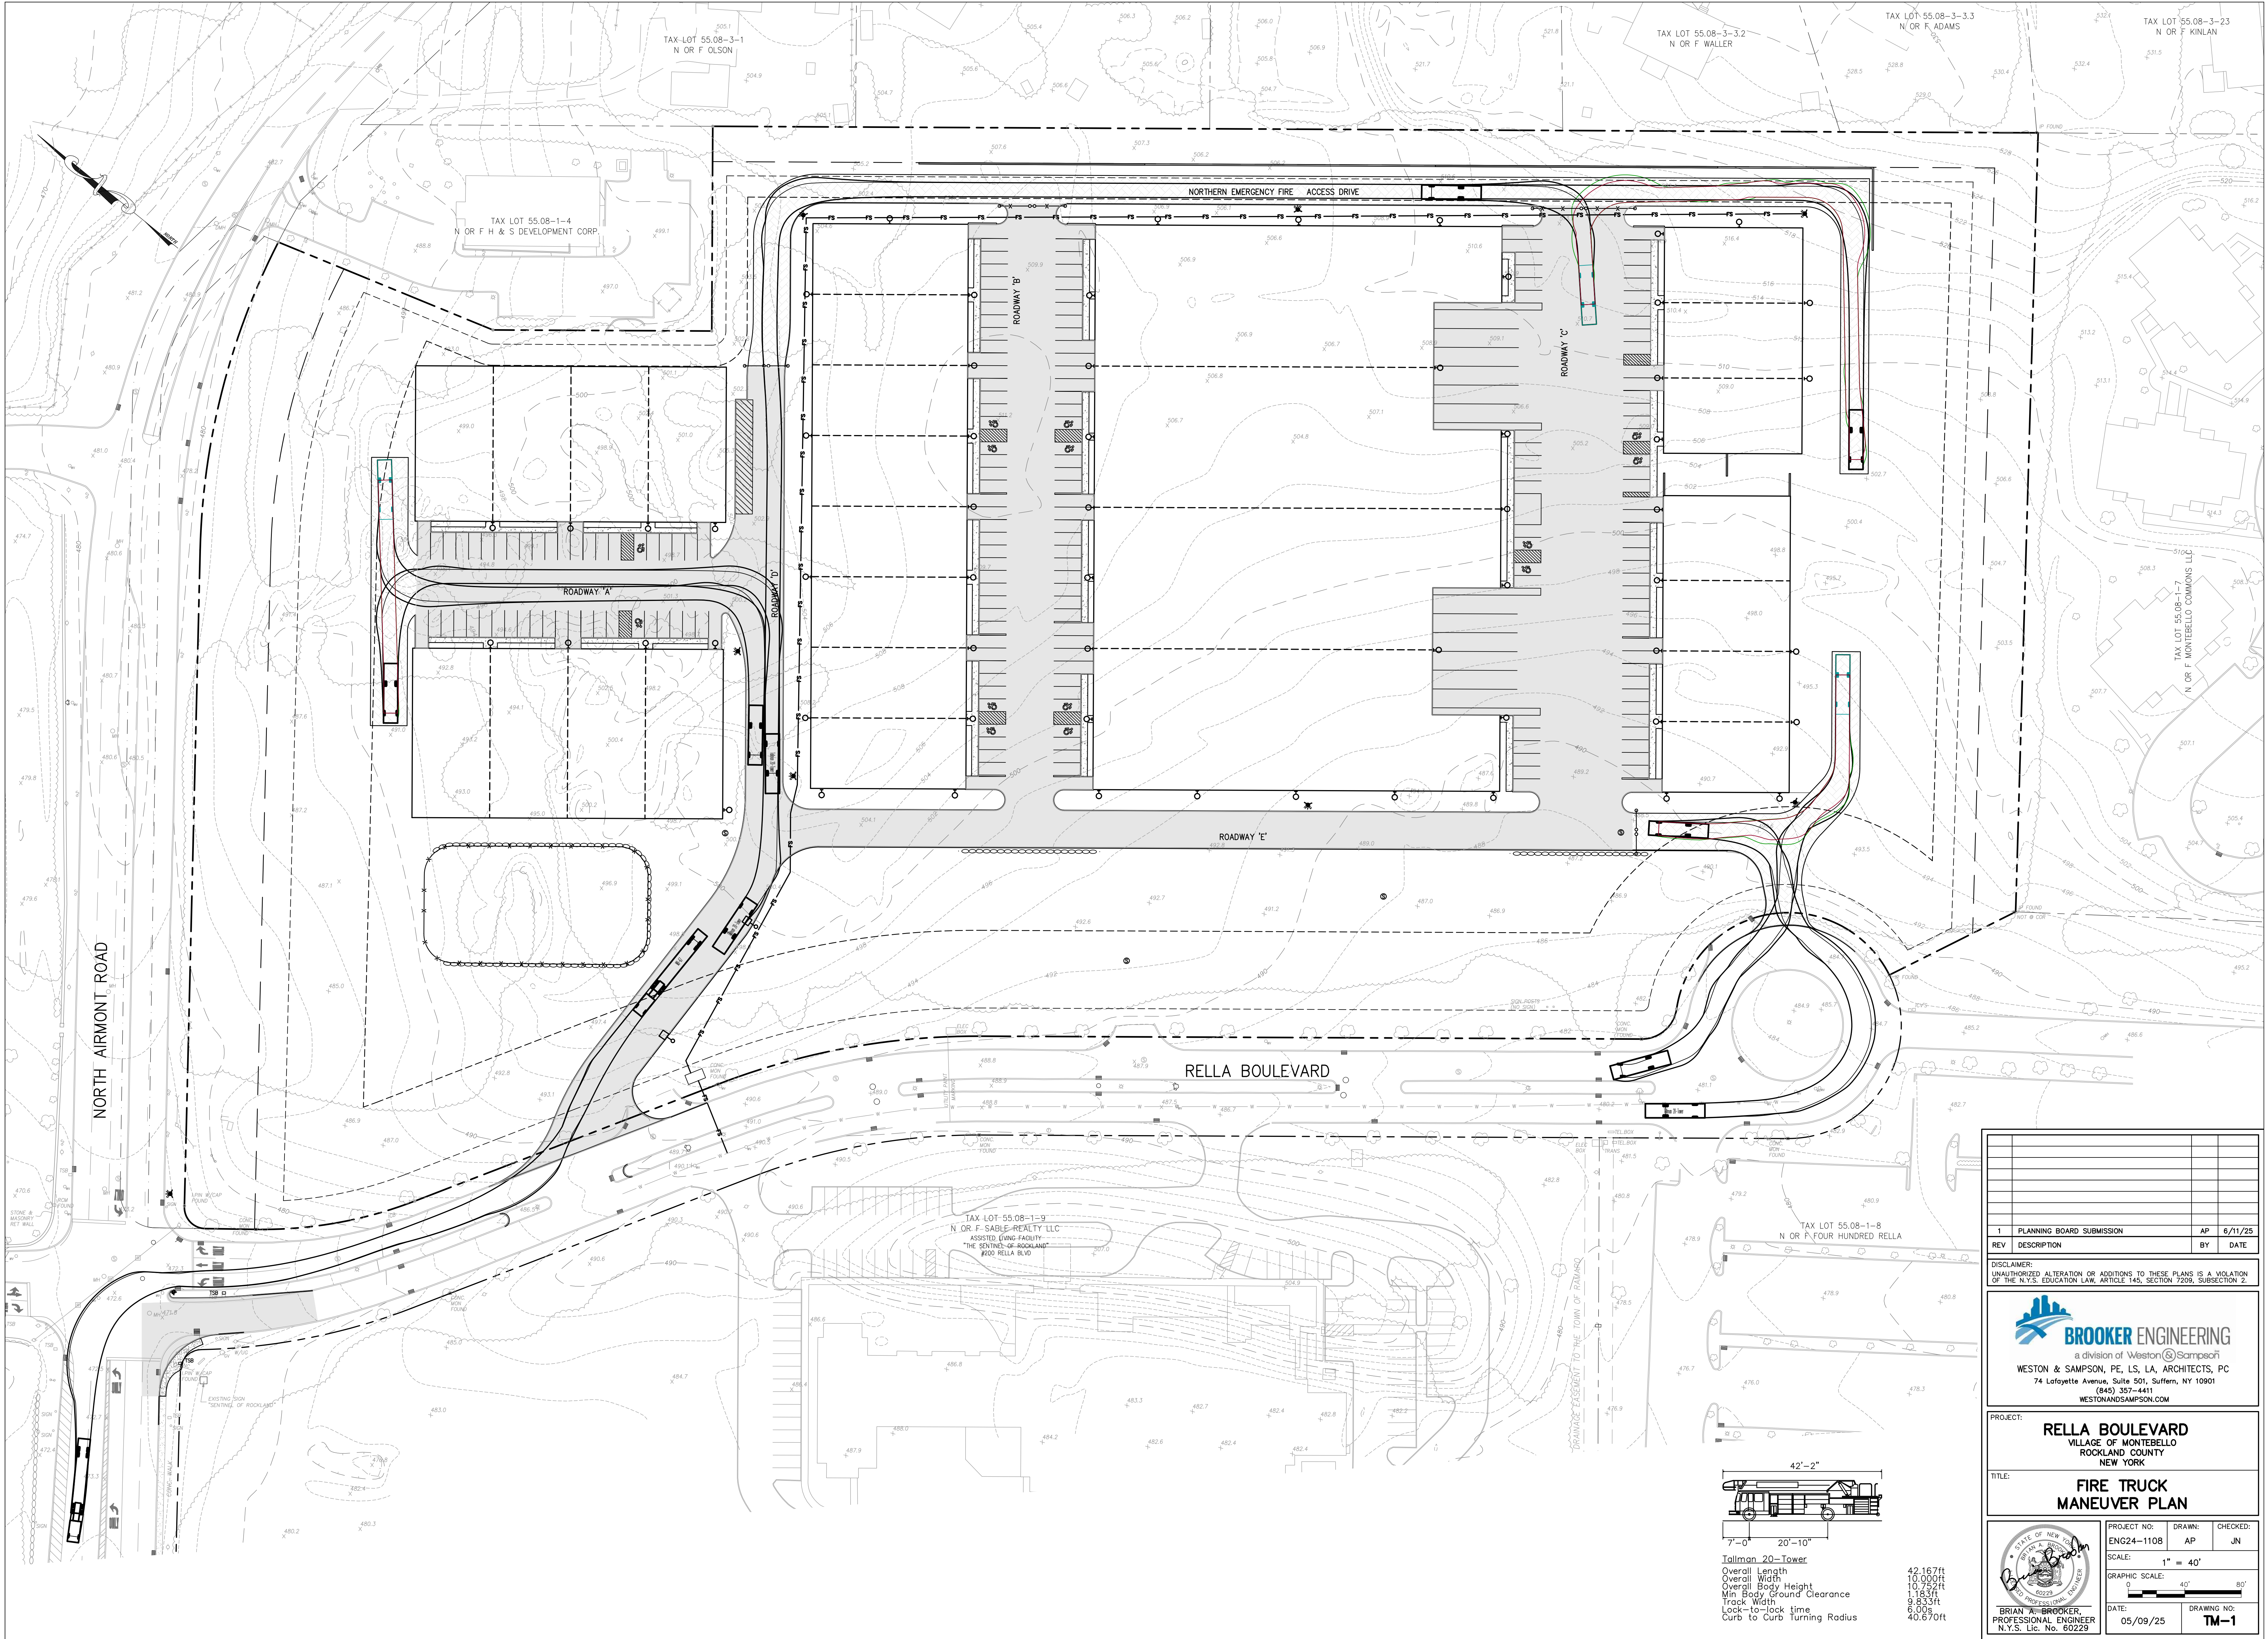

REV	DESCRIPTION	BY	DATE
1	PLANNING BOARD SUBMISSION	AP	6/11/25

DISCLAIMER:
UNAUTHORIZED ALTERATION OR ADDITIONS TO THESE PLANS IS A VIOLATION OF THE N.Y.S. EDUCATION LAW, ARTICLE 145, SECTION 7208, SUBSECTION 2.


BROOKER ENGINEERING
a division of Weston & Sampson
WESTON & SAMPSON, PE, LS, LA, ARCHITECTS, PC
74 Lafayette Avenue, Suite 501, Suffern, NY 10901
(845) 357-4411
WESTONANDSAMPSON.COM

PROJECT: **RELLA BOULEVARD**
VILLAGE OF MONTEBELLO
ROCKLAND COUNTY
NEW YORK







TITLE: **FIRE TRUCK MANEUVER PLAN**

PROJECT NO: ENG24-1108
SCALE: 1" = 40'
GRAPHIC SCALE: 0 40' 80'
DATE: 05/09/25
DRAWING NO: **TM-1**

BRIAN A. BROOKER,
PROFESSIONAL ENGINEER
N.Y.S. Lic. No. 60229

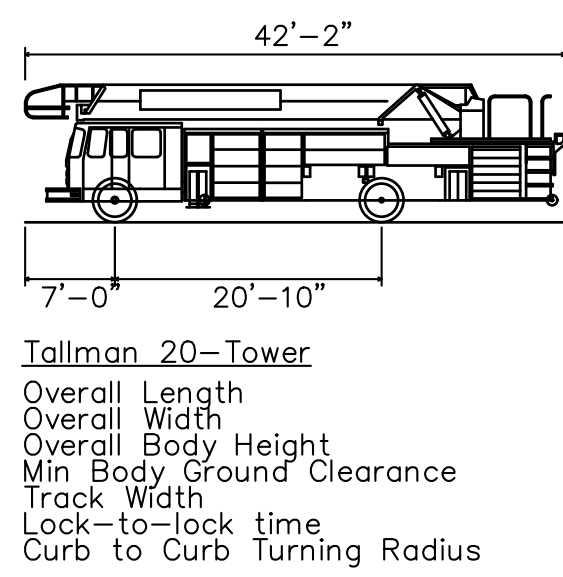

42.167ft
10.000ft
10.752ft
18.3ft
9.833ft
6.00s
40.670ft

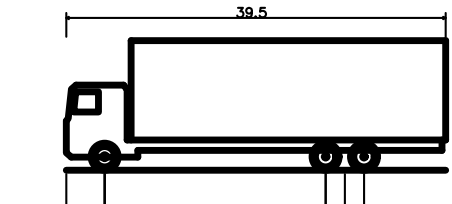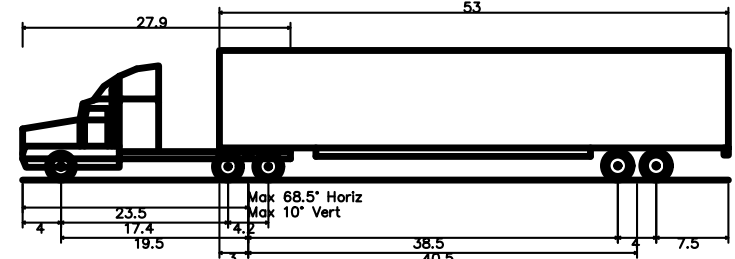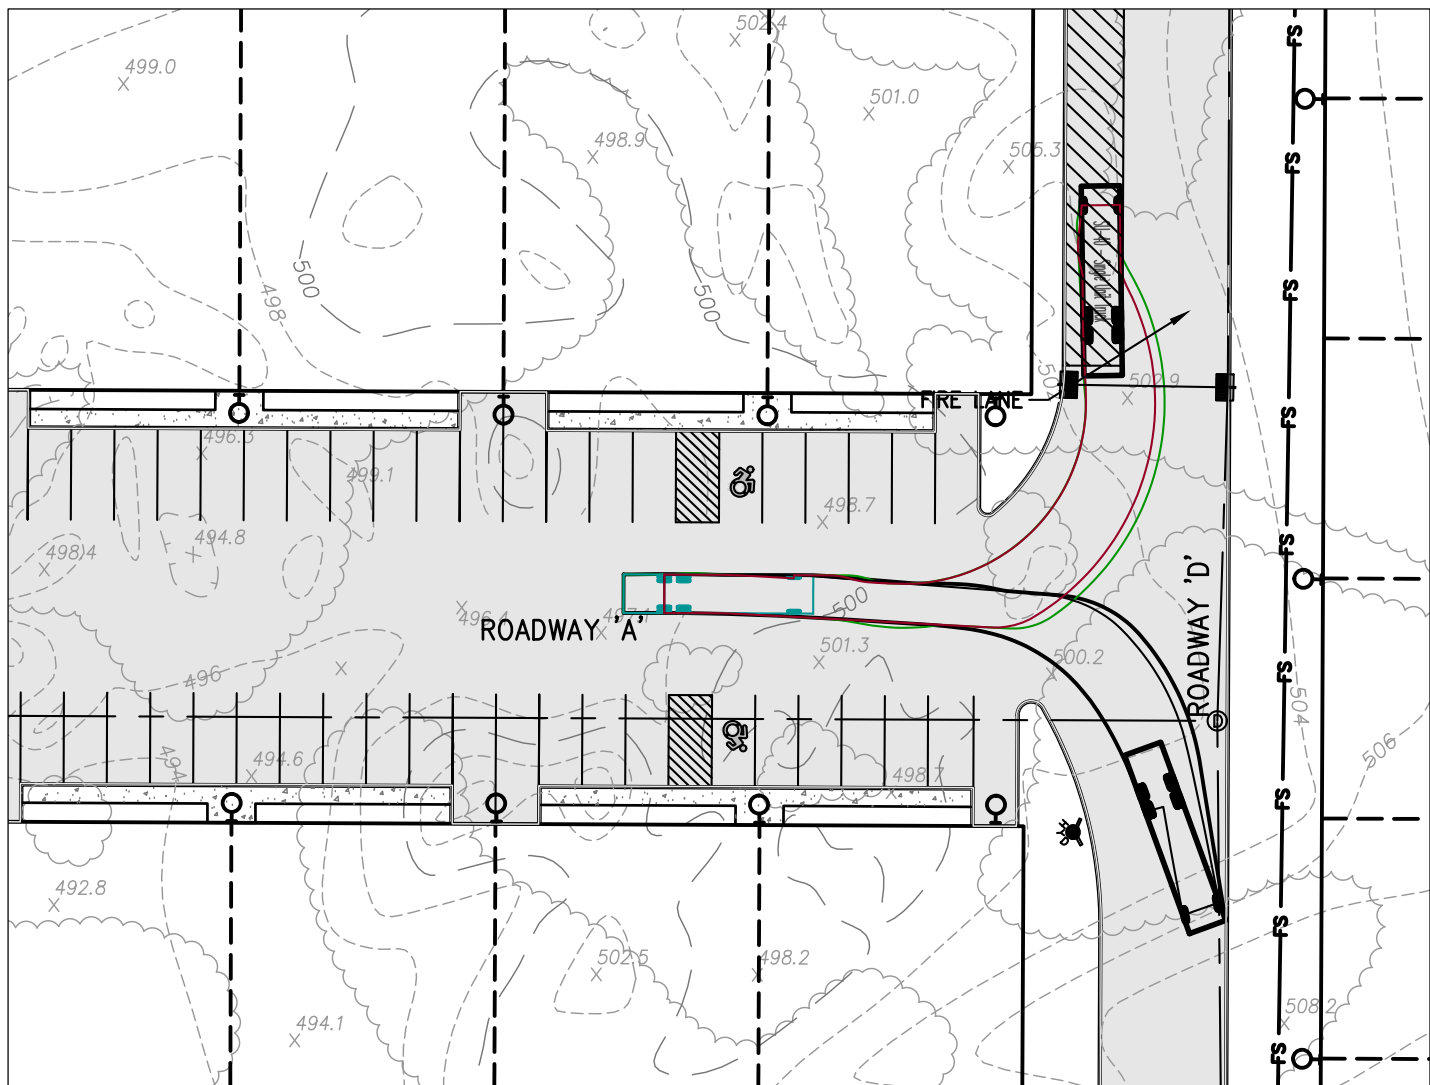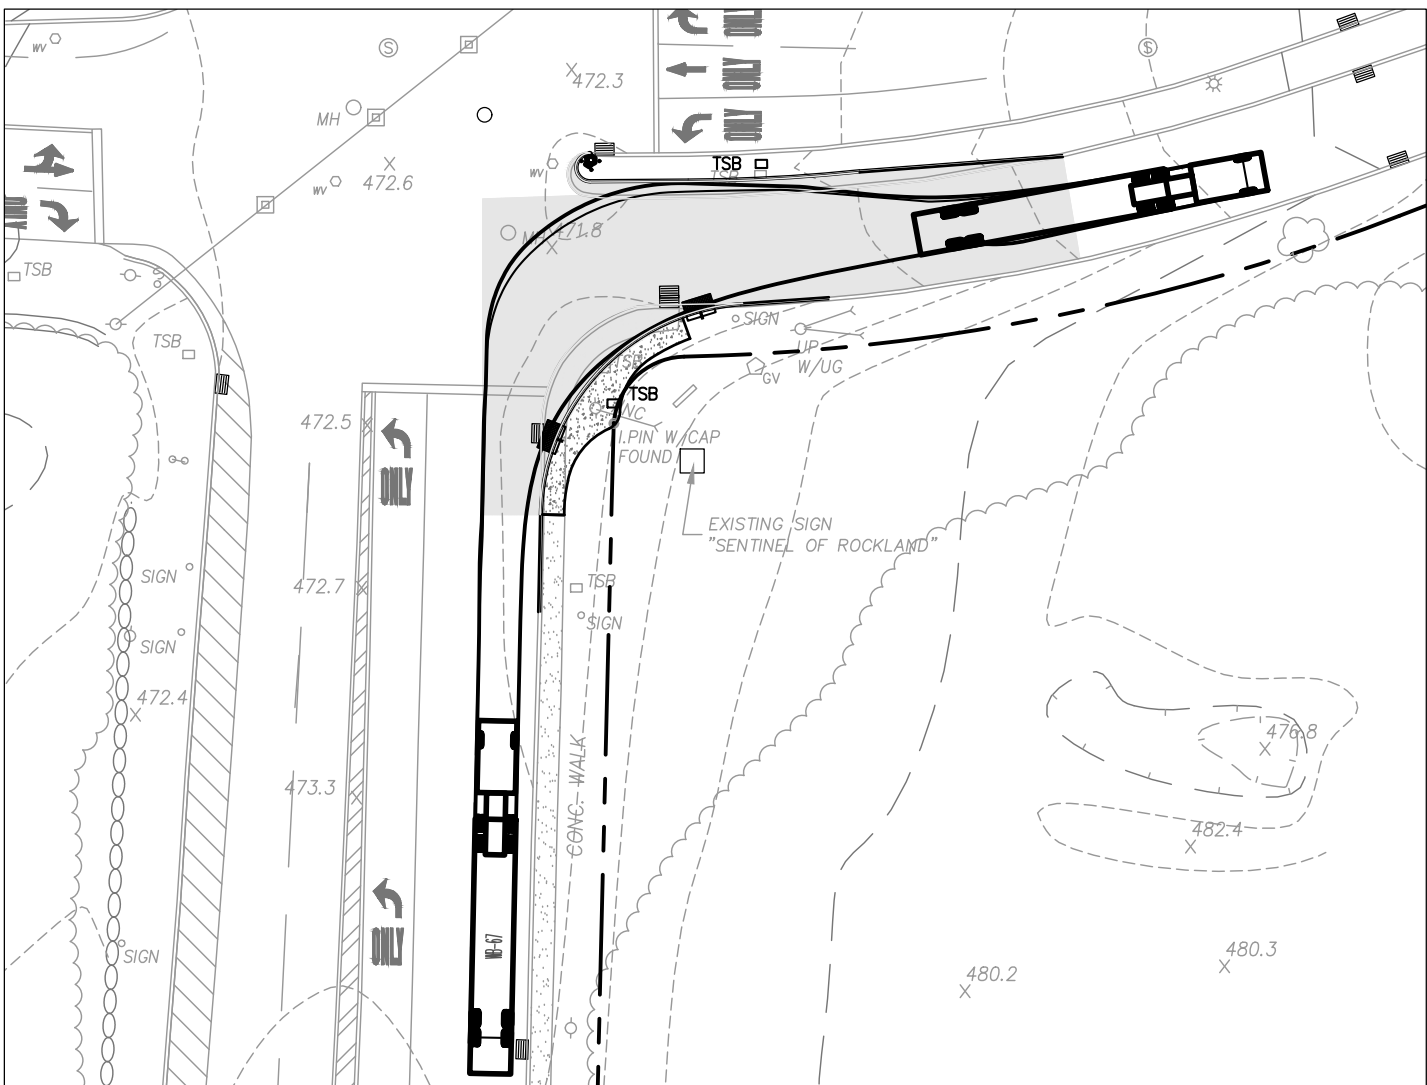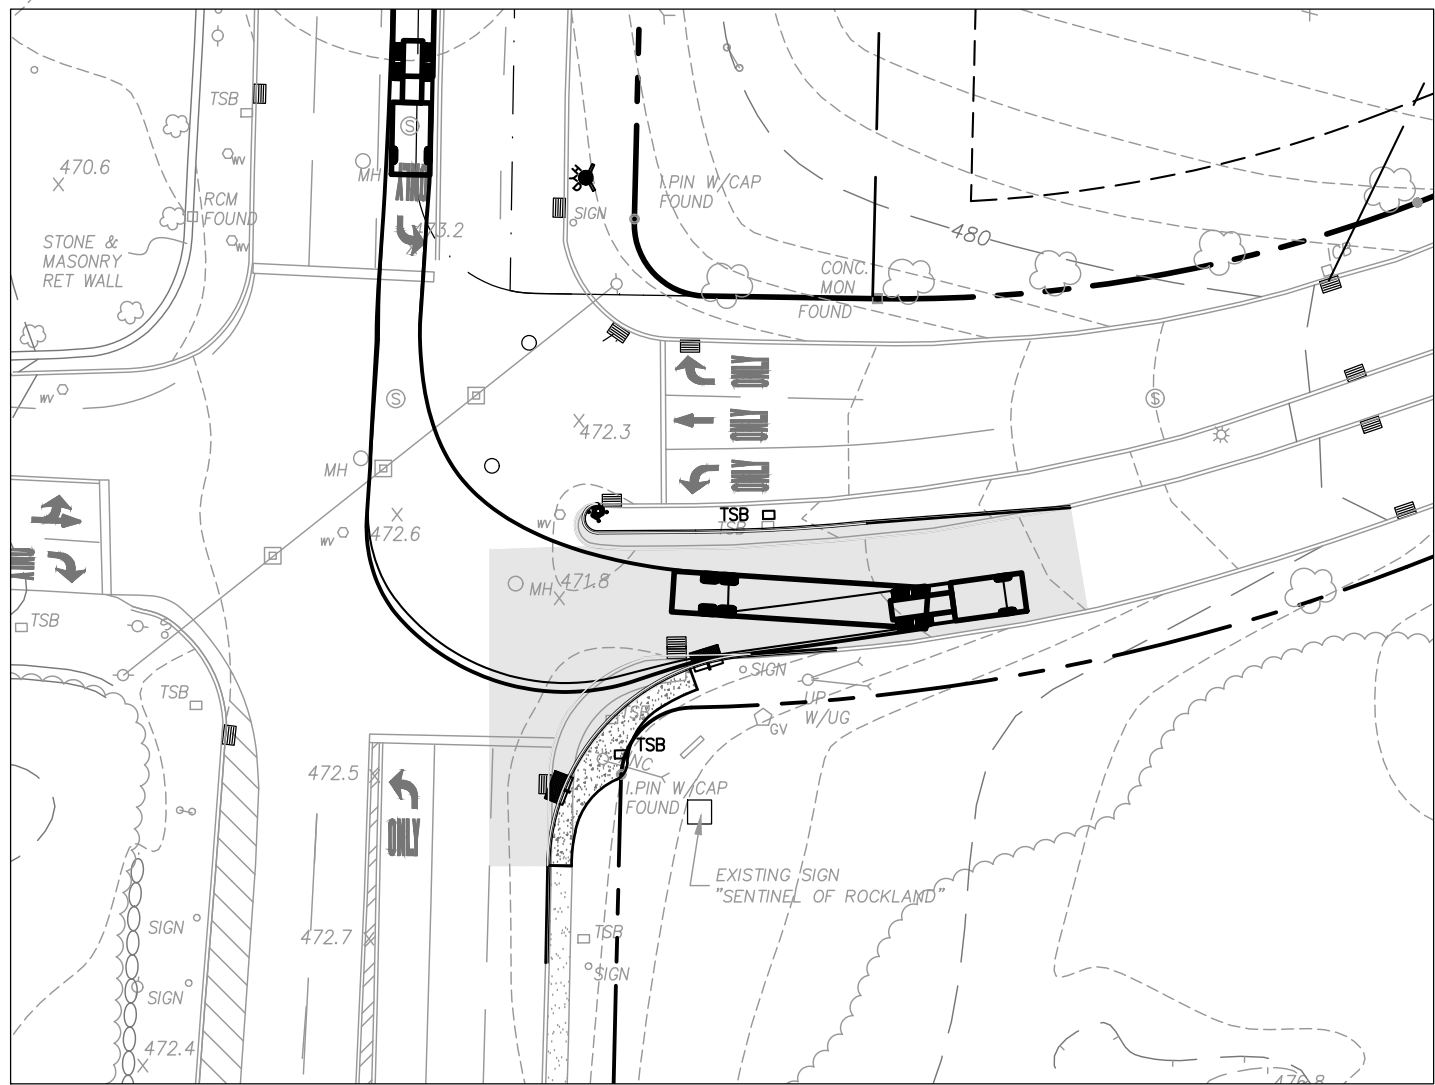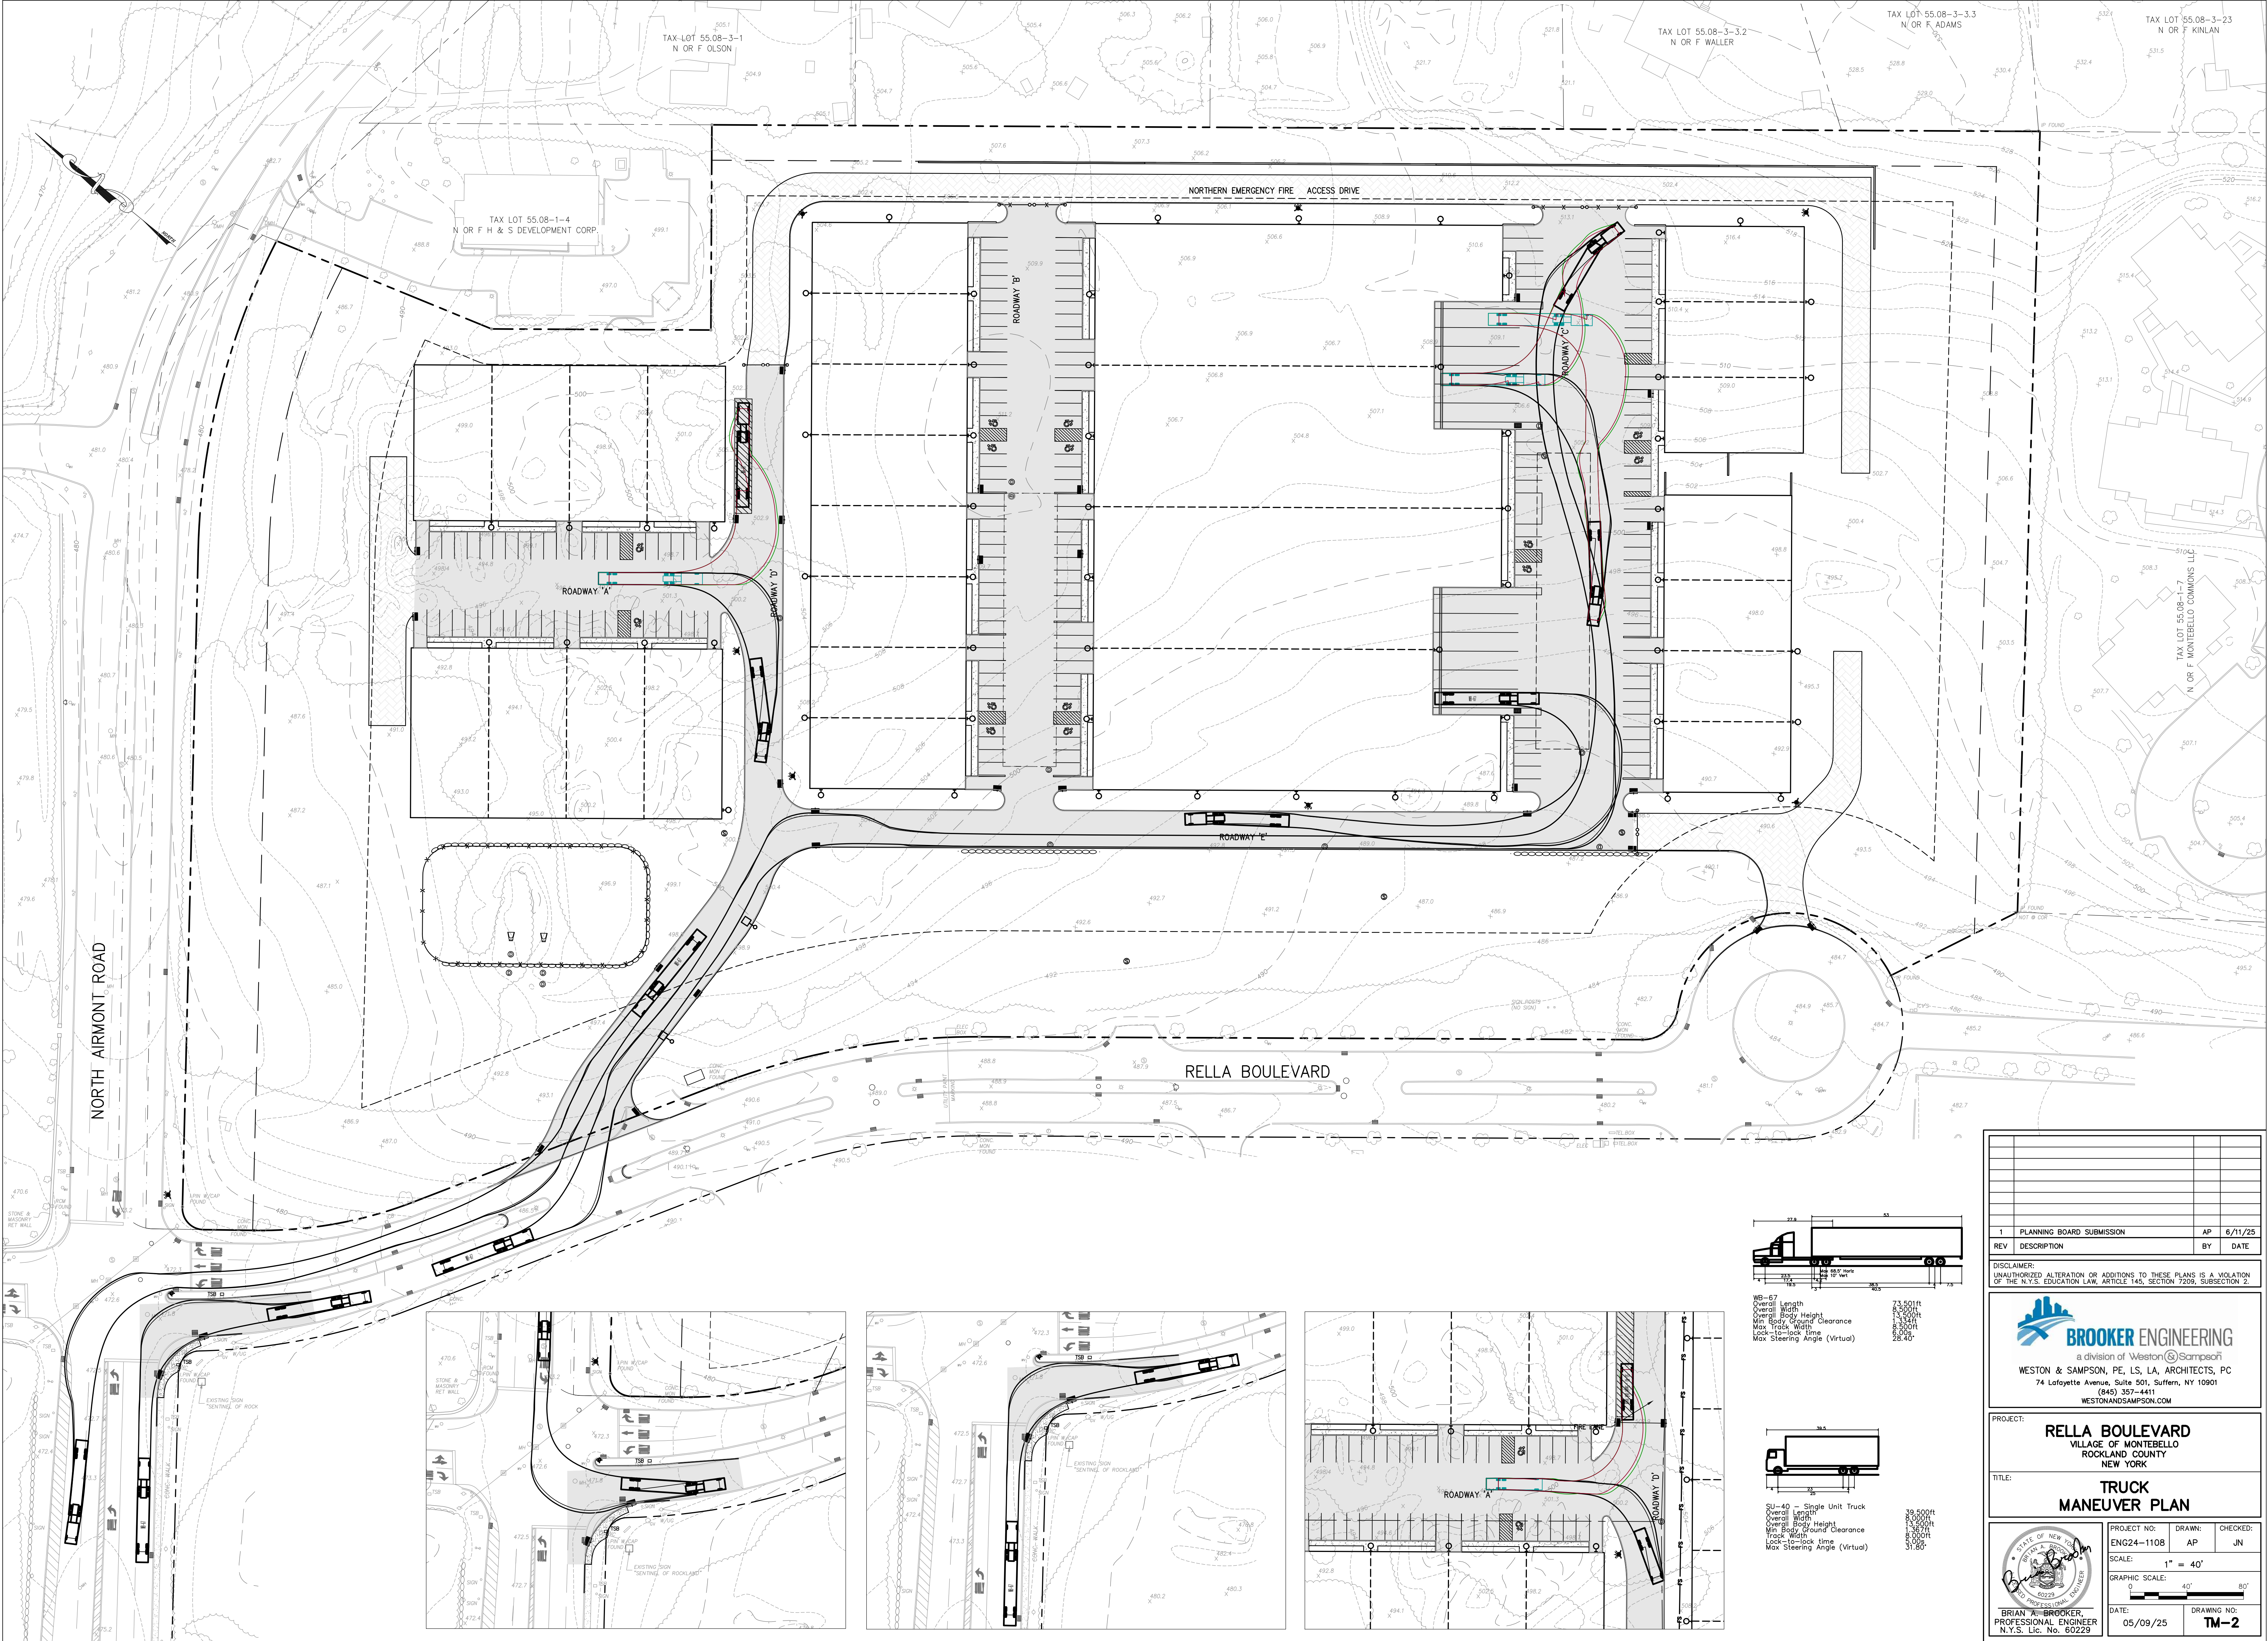

1 PLANNING BOARD SUBMISSION		AP	6/11/25
REV	DESCRIPTION	BY	DATE

DISCLAIMER:
UNAUTHORIZED ALTERATION OR ADDITIONS TO THESE PLANS IS A VIOLATION OF THE N.Y.S. EDUCATION LAW, ARTICLE 145, SECTION 7208, SUBSECTION 2.

BROOKER ENGINEERING
a division of Weston & Sampson
WESTON & SAMPSON, PE, LS, LA, ARCHITECTS, PC
74 Lafayette Avenue, Suite 501, Suffern, NY 10901
(845) 357-4411
WESTONANDSAMPSON.COM

PROJECT: **RELLA BOULEVARD**
VILLAGE OF MONTEBELLO
ROCKLAND COUNTY
NEW YORK

TITLE: **TRUCK MANEUVER PLAN**

PROJECT NO: ENG24-1108 DRAWN: AP CHECKED: JN
SCALE: 1" = 40'
GRAPHIC SCALE: 0 40' 80'
DATE: 05/09/25 DRAWING NO: TM-2

BRIAN A. BROOKER, PROFESSIONAL ENGINEER
N.Y.S. Lic. No. 60229